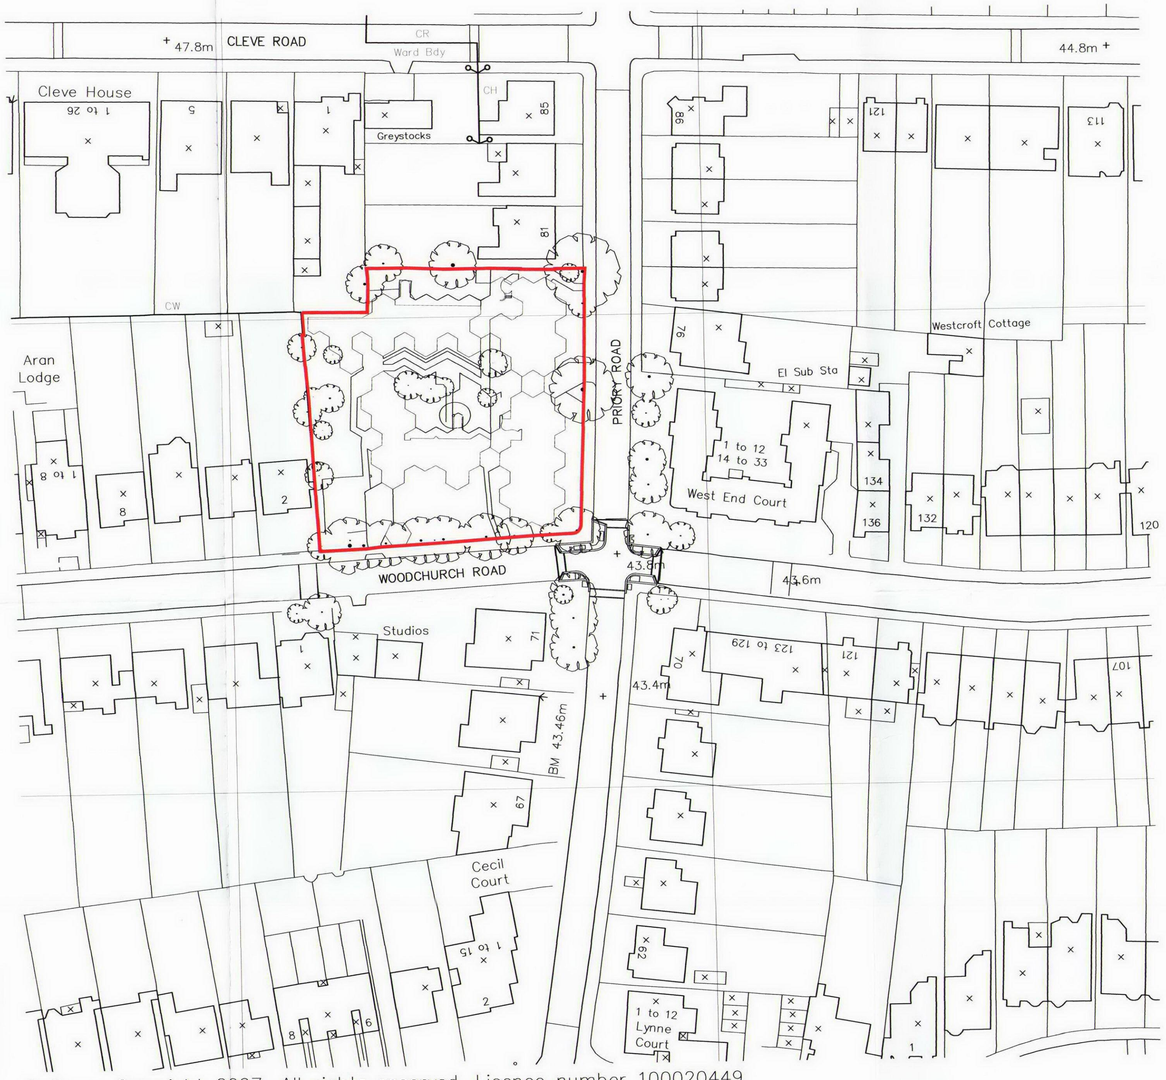

? Crown Copyright 2007. All rights reserved. Licence number 100020449

RECEIVED 23 JUL 2010

KEY

planning application site boundary

N

NOTES
1. This drawing is copyright of PTE Architects
2. Use figured dimensions only. Do not scale

rev.	date		dm	aud
A	JUL 10	Scale changed to 1:1250		TP

drawing status
PLANNING

Diespeker Wharf
38 Graham Street
London N1 8JX

T: 020 7336 7777
F: 020 7336 0770

Website: www.ptea.co.uk
E-mail: name.surname@ptea.co.uk

PTEa
POLLARD THOMAS EDWARDS architects

project PRIORY ROAD	drawn TP	scale 1 : 1250 @ A1	date AUG 08
drg title SITE LOCATION PLAN	job no. 07 - 029	drg.no. PL(00)01	rev A

FILE: XREFs: