EXISTING SIDE SOUTH-WEST ELEVATION

EXISTING REAR NORTH-WEST ELEVATION

EXISTING FRONT SOUTH-EAST ELEVATION

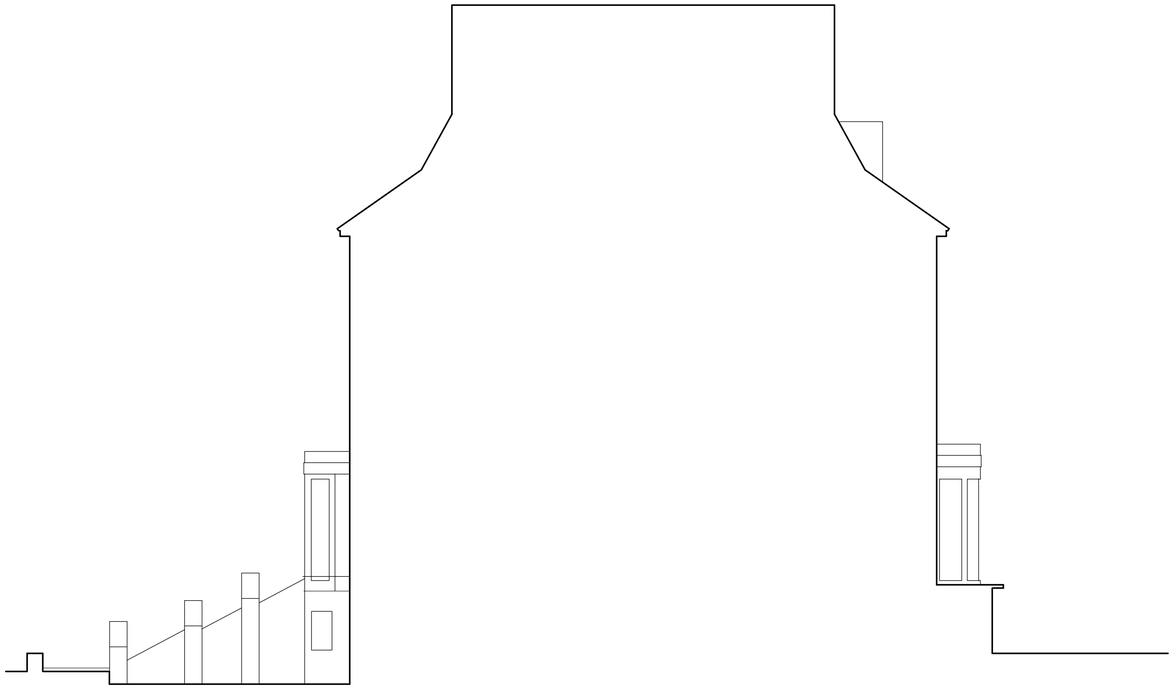

EXISTING END SECTION NORTH-EAST ELEVATION

ALL DIMENSIONS AND TOLERANCES SHOWN SHOULD BE CHECKED AND CONFIRMED BY THE CLIENT PRIOR TO MANUFACTURE OR CONSTRUCTION.
THIS DOCUMENT SHOULD NOT BE SCALED
Dimensioned drawings can be produced free of charge by The Cadmonkies Partnership

THIS DRAWING IS SUBJECT TO COPYRIGHT ©
DO NOT COPY

1 2 3 4 5 6 7 8 9 10

This rule should be used for document checking

NOTES

REV	DESCRIPTION	DATE

Planning Drawing

Cadmonkies
architectural design partnership
Studio ONE
6 Halls Lane
BRACKLEY
Northants. NN13 6AN
Tel : 01280 - 704444
Fax : 01280 - 701228
www.cadmonkies.co.uk
info@cadmonkies.co.uk

Planning and Building Regulations Design Consultants
Architectural Technologists
Principal Partner - Architectural Network Group (South - East)
3D Modelling and Pro Graph Design Studio
Local Authorities Planning Agent Group Member

Planning Portal Professional Status
European Architectural Technologists
Landmark and Promap Member
Planning Appeal Consultants

The Cadmonkies Partnership
Studio ONE, 6 Halls Lane
BRACKLEY. Northants. NN13 6AN.
CONTACT : David Berlouis

CLIENT: Mr S Chinks and Ms E Semina

ADDRESS: Flat 3
27 Belsize Park, London.
NW3 4DU.
CONTACT : Mr S Chinks

SITE : Flat 3
27 Belsize Park, London.
NW3 4DU.

SCHEME: Proposed Conversion of Existing Dwelling into Single Family Unit

DRAWING TITLE: Existing Plans

DATE: July 2010
DRAWN: david berlouis

SCALE: 1:100 @ A1

DRAWING No: P/10/0093/004
REV :

© The Cadmonkies Partnership has the exclusive copyright ownership of this drawing and its contents and it should not be reproduced without permission

A1 BS1192 : Part 1 1984