FIRST FLOOR

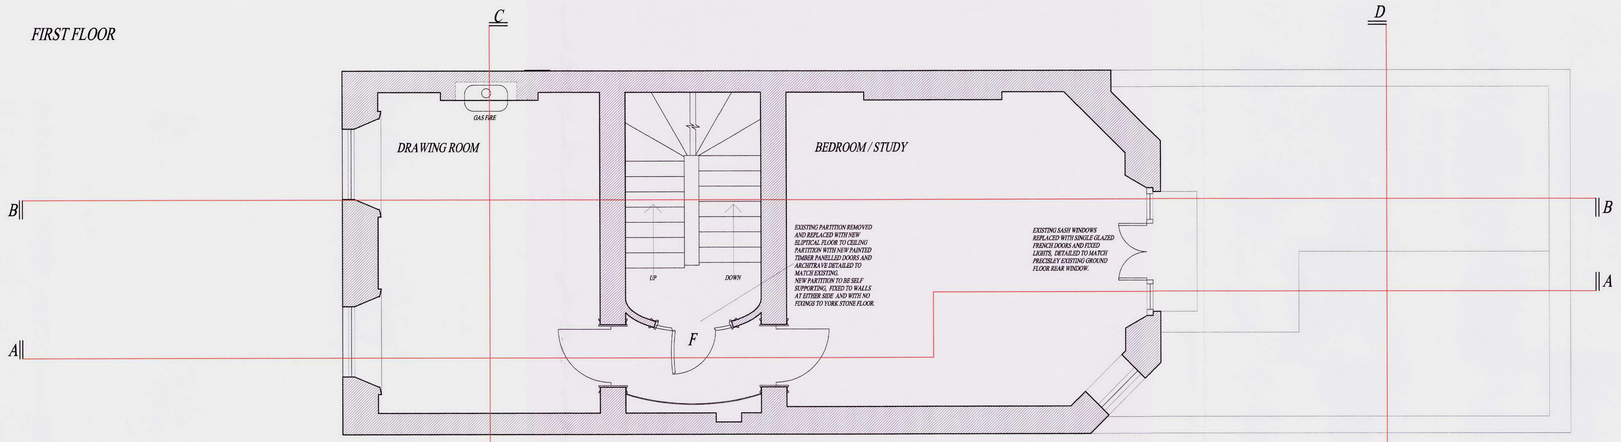

GROUND FLOOR

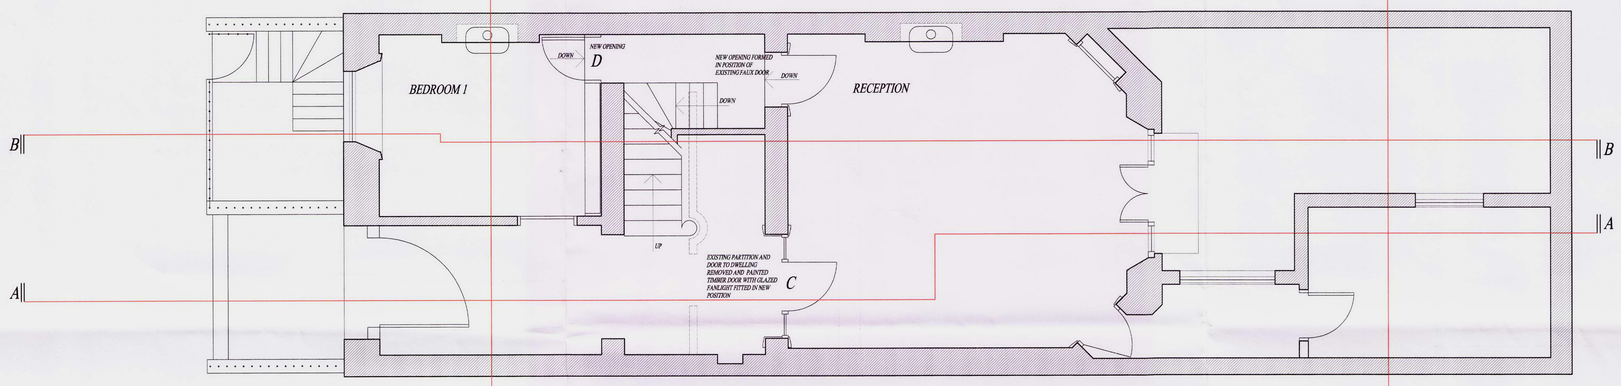

BASEMENT

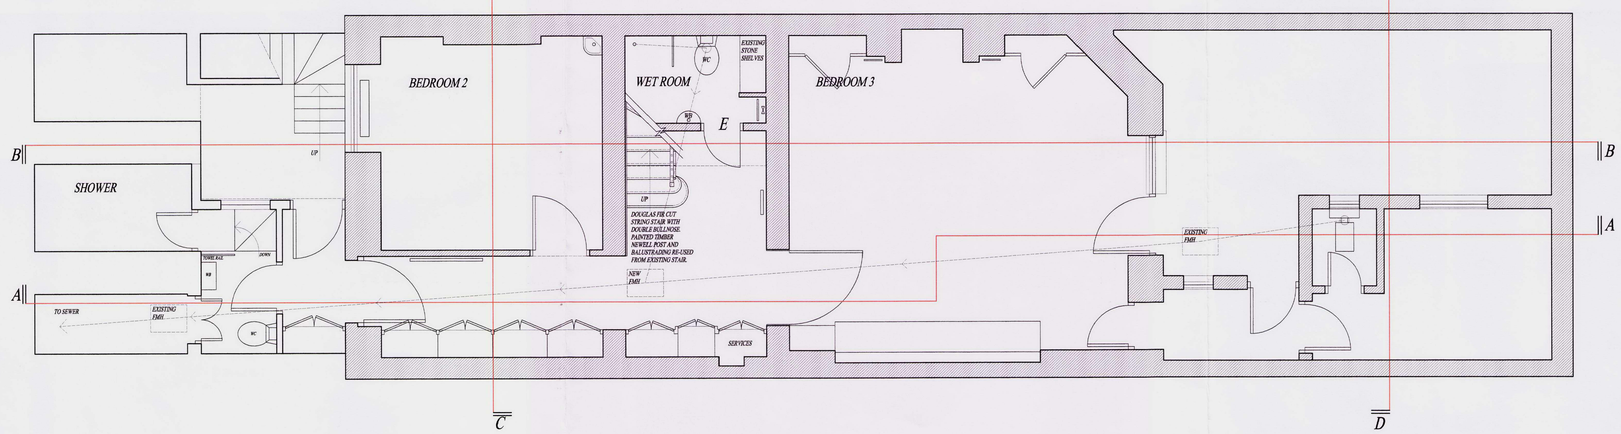

SCHEDULE OF WORKS

REMOVAL OF FIRST FLOOR REAR SASH WINDOW AND REPLACING WITH FRENCH DOOR AND FIXED LIGHTS TO MATCH EXISTING GROUND FLOOR REAR WINDOW.

REMOVAL OF PARTITION AND DOOR IN GROUND FLOOR HALL, AND REPLACING WITH NEW DOOR AND FANLIGHT IN EXISTING ARCHED OPENING

REMOVAL OF STAIR FROM GROUND FLOOR HALL TO BASEMENT, MAKING NEW OPENING BEHIND FAUX DOOR IN GROUND FLOOR REAR ROOM, MAKING NEW OPENING FROM STAIR WELL TO GROUND FLOOR FRONT ROOM, BUILDING NEW STAIR AND CORRIDOR TO LINK NEW OPENINGS. FORMING WET ROOM IN BASEMENT HALL BELOW NEW STAIR.

REMOVAL OF EXISTING PARTITION AND DOOR ON FIRST FLOOR LANDING, AND REPLACING WITH ELLIPTICAL PARTITION AND DOOR SET.

FORMING SHOWER ROOM IN BASEMENT AREA ENTRANCE AND CELLAR

COWIE & ROBERTS
LAUREL HALL, OLD RADNOR, PRESTEIGNE, POWYS LD8 2RP
TEL: 01544 350373

JOB	MR D. RE'EM & DR V. LO, 20 MECKLENBURGH SQUARE, WC1N 2AD.
TITLE	PROPOSED PLANS
DWG	0710/17
DATE	AUGUST '10 SCALE 1:50