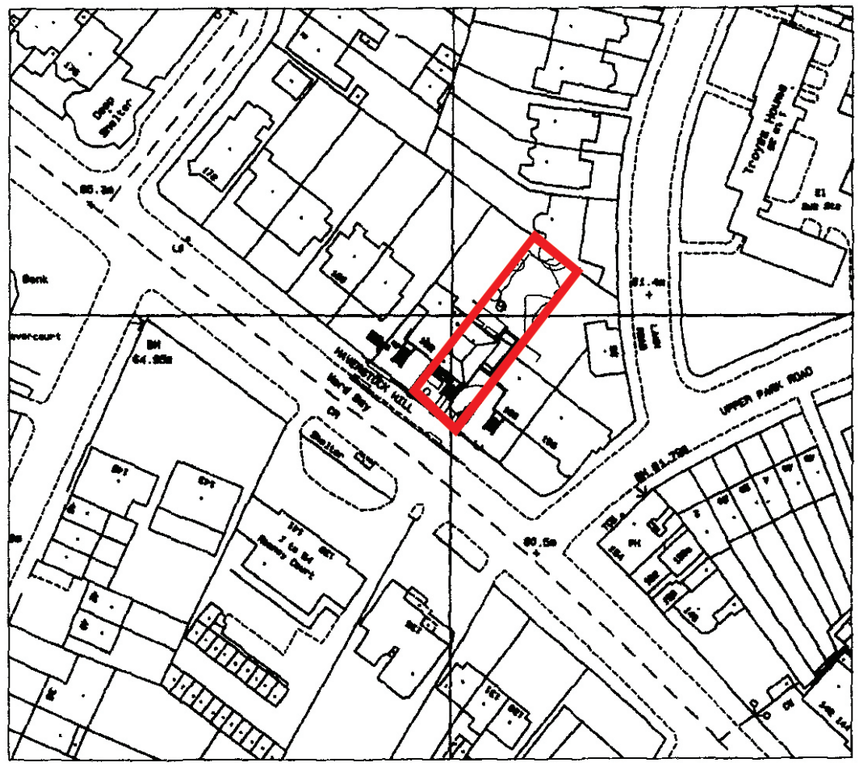

LOCATION PLAN:
SCALE 1:1250

NOTES

No	DESCRIPTION

NOTES

1. Do not scale off drawings. Use figured dimensions only.
2. All dimensions to be verified on site and any discrepancies to be brought to the Architects attention immediately.
3. *This drawing is to be read in conjunction with all other* relevant contract documents.
4. All structural works are to be carried out in accordance with the consultant structural engineer's drawings and specification.
5. All mechanical and electrical work is to be carried out in accordance with the consultant mechanical and electrical engineer's drawings and specification.

REVISIONS

No	DESCRIPTION	DATE	REV BY

RECEIVED
- 2 APR 2007

smith lance larcade & bechtel
Architects Ltd London
4 - 8 Cansfield Gardens London NW6 3BS
Tel: 020 7372 2888 Fax: 020 7372 6333

ADDRESS	160 HAVERSTOCK HILL LONDON NW3 2AT
DRAWING TITLE	LOCATION PLAN AS PROPOSED
SCALE @	1:1250@ A3
DRAWN BY	JK
DATE	MARCH 2007
CHECKED BY	AN
JOB No	10107
DRG No	A106
REV	-
STATUS	PLANNING