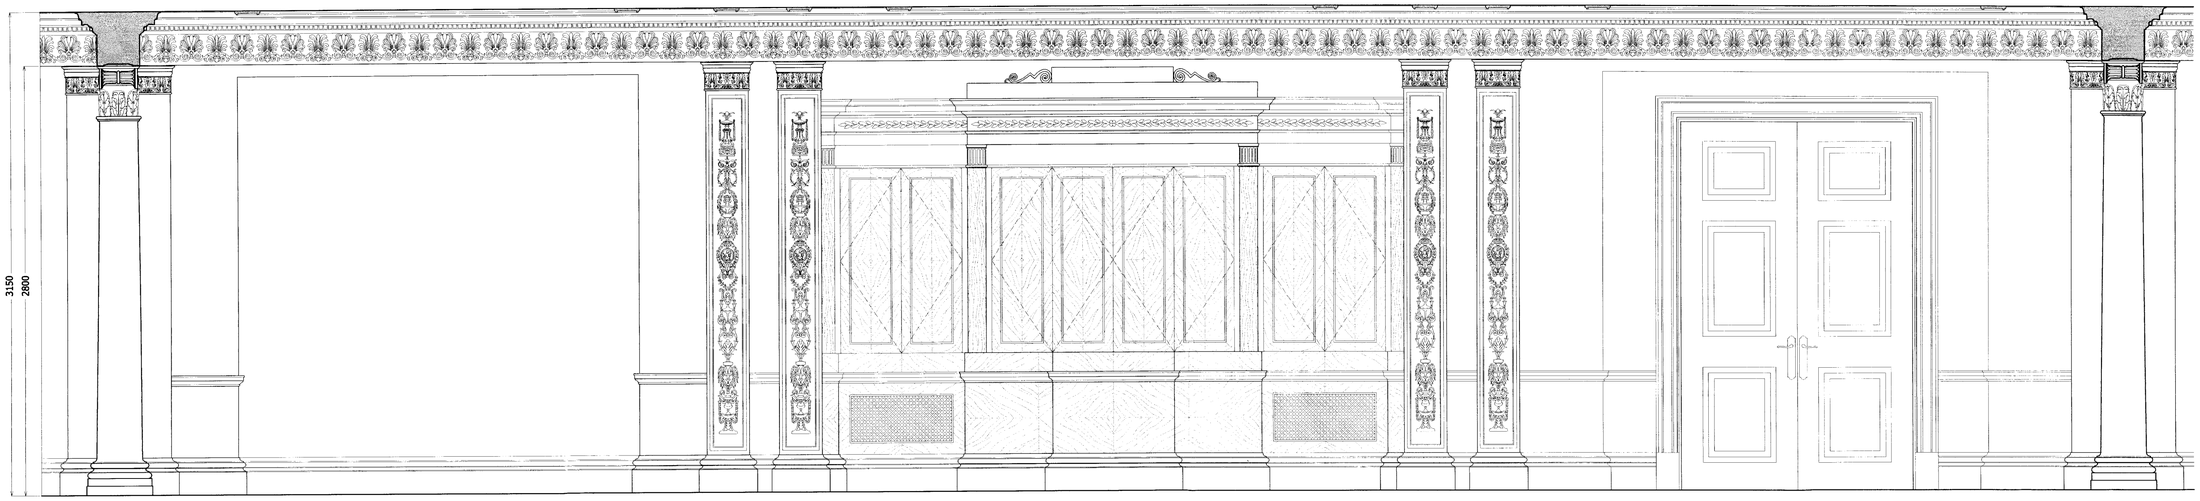

NORTH EAST ELEVATION

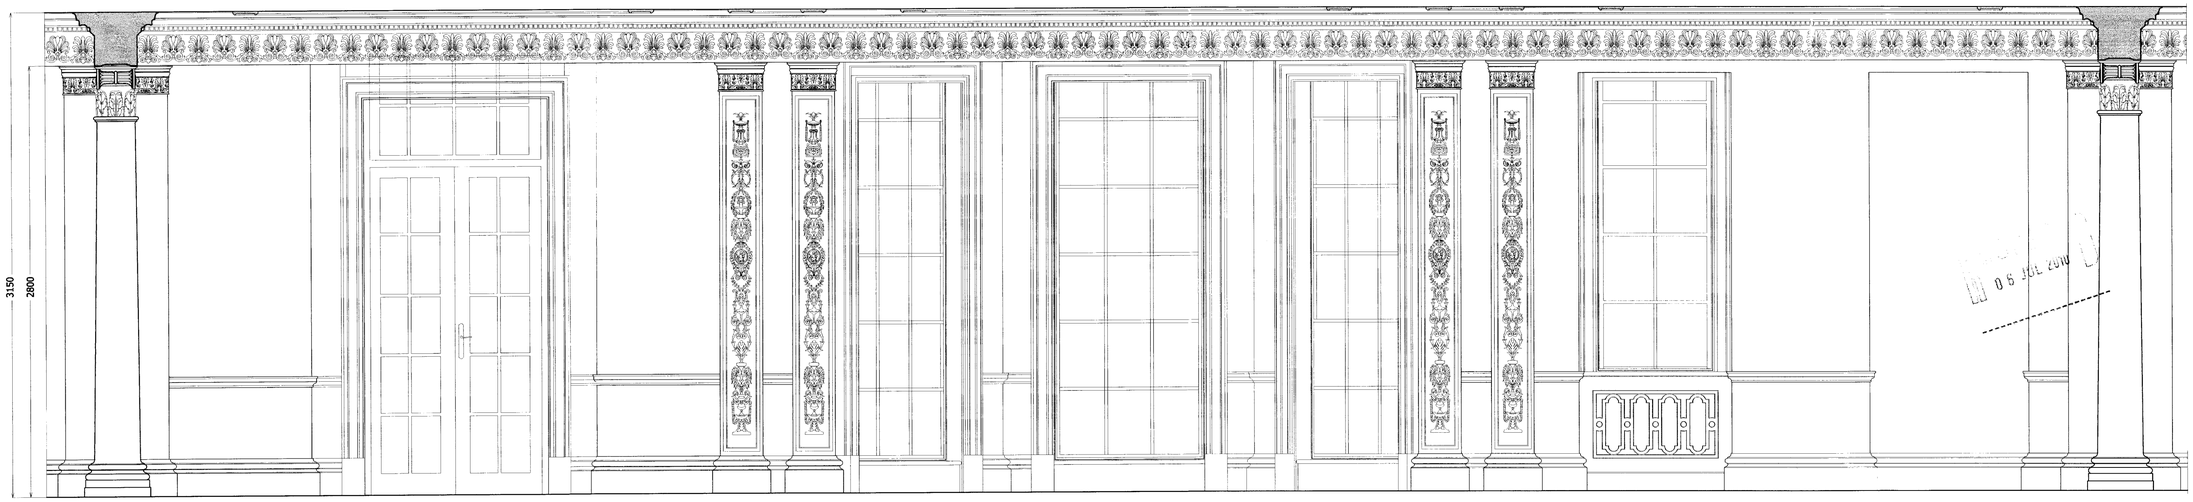

SOUTH WEST ELEVATION

GENERAL NOTES:

1. Do not scale from this drawing. Use figured dimensions only. Contractor to check dimensions on site prior to construction and notify CA of any discrepancy.
2. This drawing is to be read in conjunction with all other relevant contract drawings, specifications & Schedules.
3. If in doubt: Ask
4. Martin Ashley Architects shall be notified in writing of any discrepancies.

LOCATION PLAN
SCALE: 1:200

Rev.	Date	Reason For Issue	Chk

Status
LISTED BUILDING CONSENT

MARTIN ASHLEY ARCHITECTS
The Stables, Friars Stile Road,
Richmond, Surrey TW10 6NE
Tel: 020 8948 7788 - Fax: 020 8948 5520
www.martinashleyarchitects.co.uk

Client
HANLEY LIMITED

Project
BEECHWOOD HOUSE
RESTORATION AND IMPROVEMENTS

Title
G21 - SITTING ROOM
INTERNAL ELEVATIONS
AS PROPOSED

Date	Scale
March 2009	1/20@A1
Checked By	Drawn By
.	FS

Drawing Number
2191-01/02/41

Revision
LBC1

© Martin Ashley Architects 2009