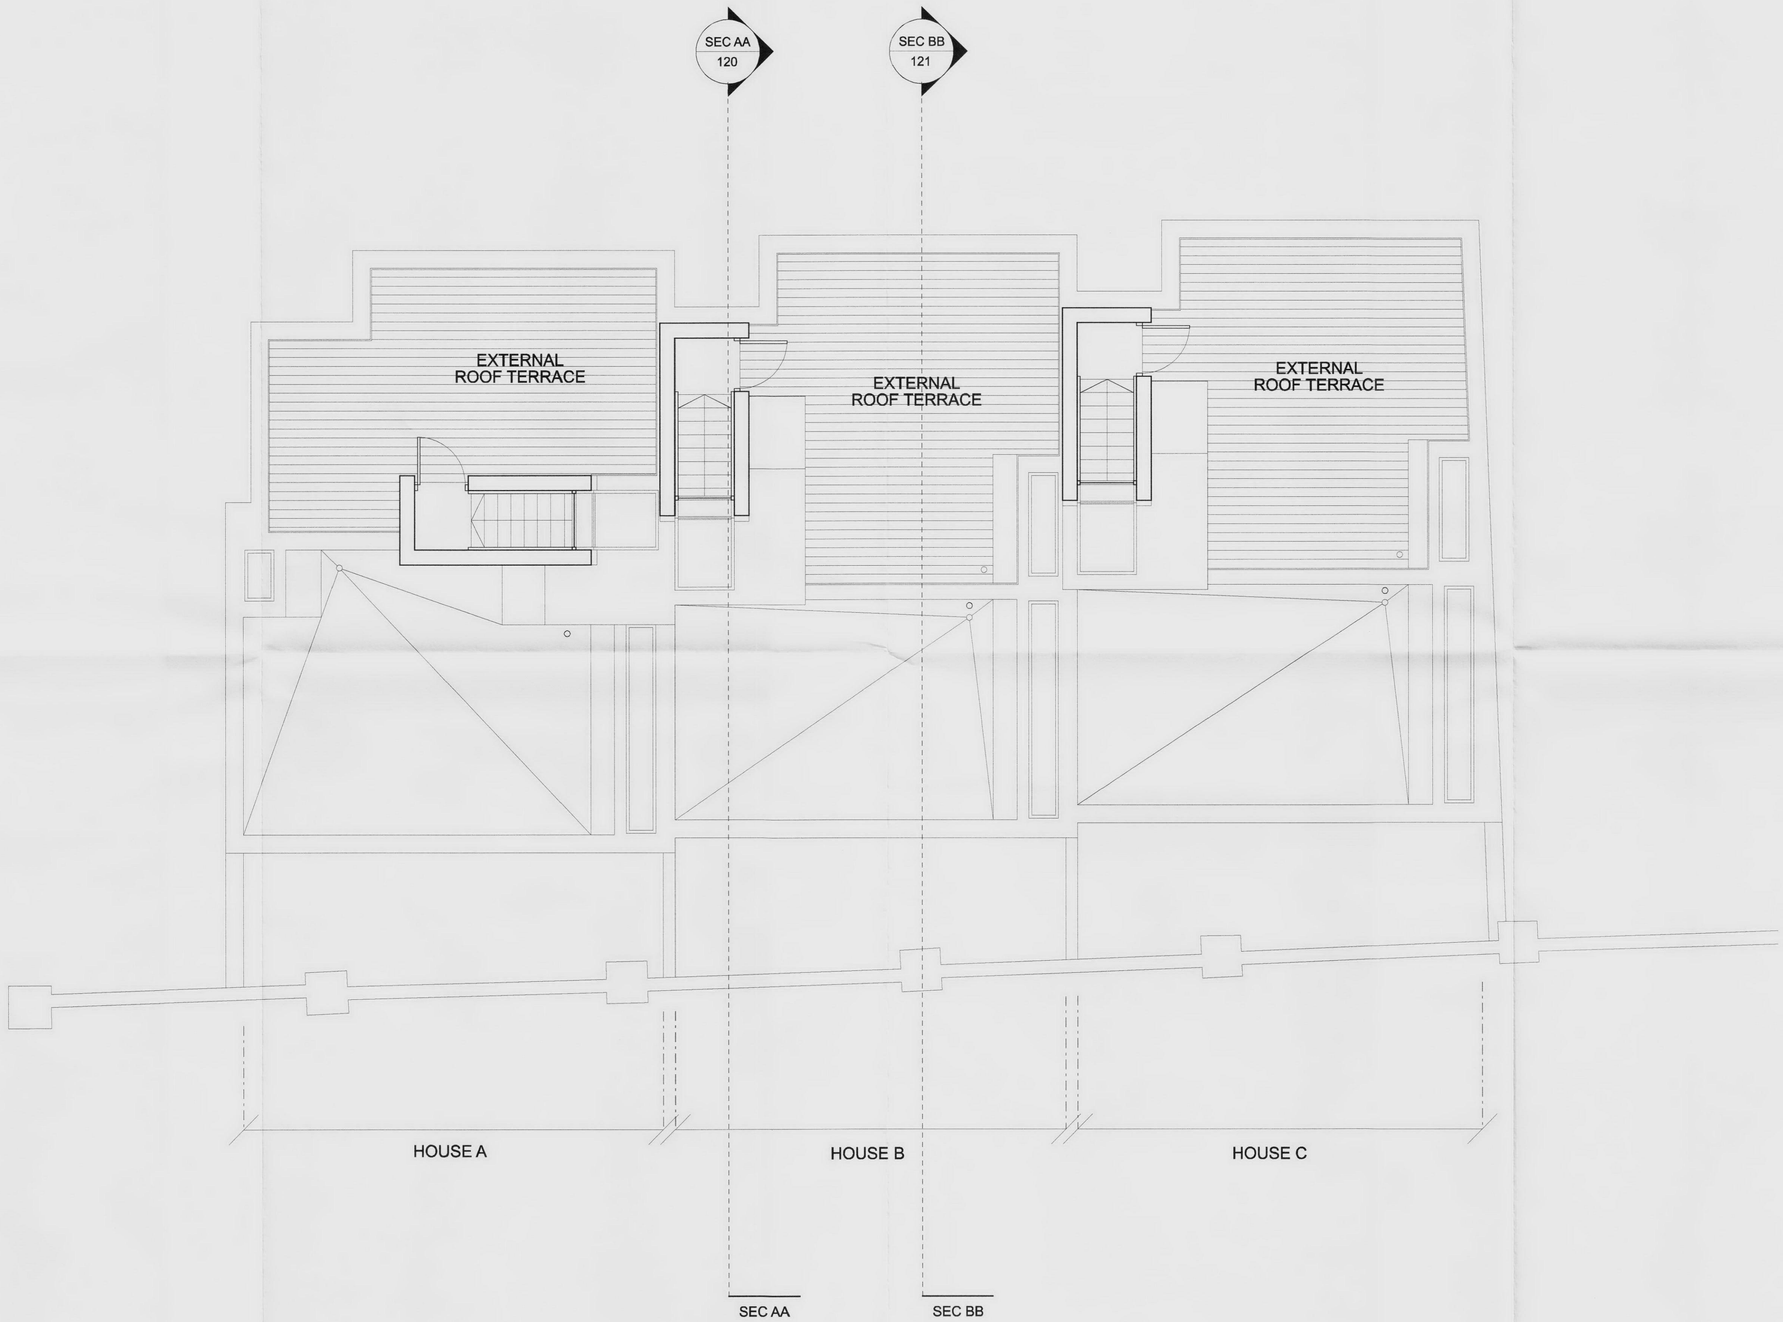

PIERCY
CONNER
ARCHITECTS
& DESIGNERS

Notes

ROOF TERRACE GIA
excluding external terrace

House A:
4.2 m2 (45 ft2)

House B:
4.3 m2 (46 ft2)

House C:
4.3 m2 (46 ft2)

TOTAL GIA

House A:
183.8 m2 (1,978 ft2)

House B:
180.4 m2 (1,942 ft2)

House C:
180.8 m2 (1,946 ft2)

Rev	Date	Description
A	22.06.10	Eastern party wall realigned to follow boundary line
-	21.05.10	First Drawn

4th Floor, Block D, Morelands,
5-23 Old Street, London, EC1V 9HL
T + 44 (0)20 7490 7546
W www.piercyconner.co.uk
E info@piercyconner.co.uk

Project
WAKEFIELD STREET

Client Great Marlborough Estates

Date 21.05.10 Scale 1:50 at A1

Drawing Title
ROOF TERRACE PLAN

Drawn HH Checked SC Approved SP

Drawing Status FOR APPROVAL

Project	Discipline	View	Drawing No.	Rev.
13396	A	P	103	A

Do not scale from drawing. All dimensions to be checked on site This drawing is copyright ©