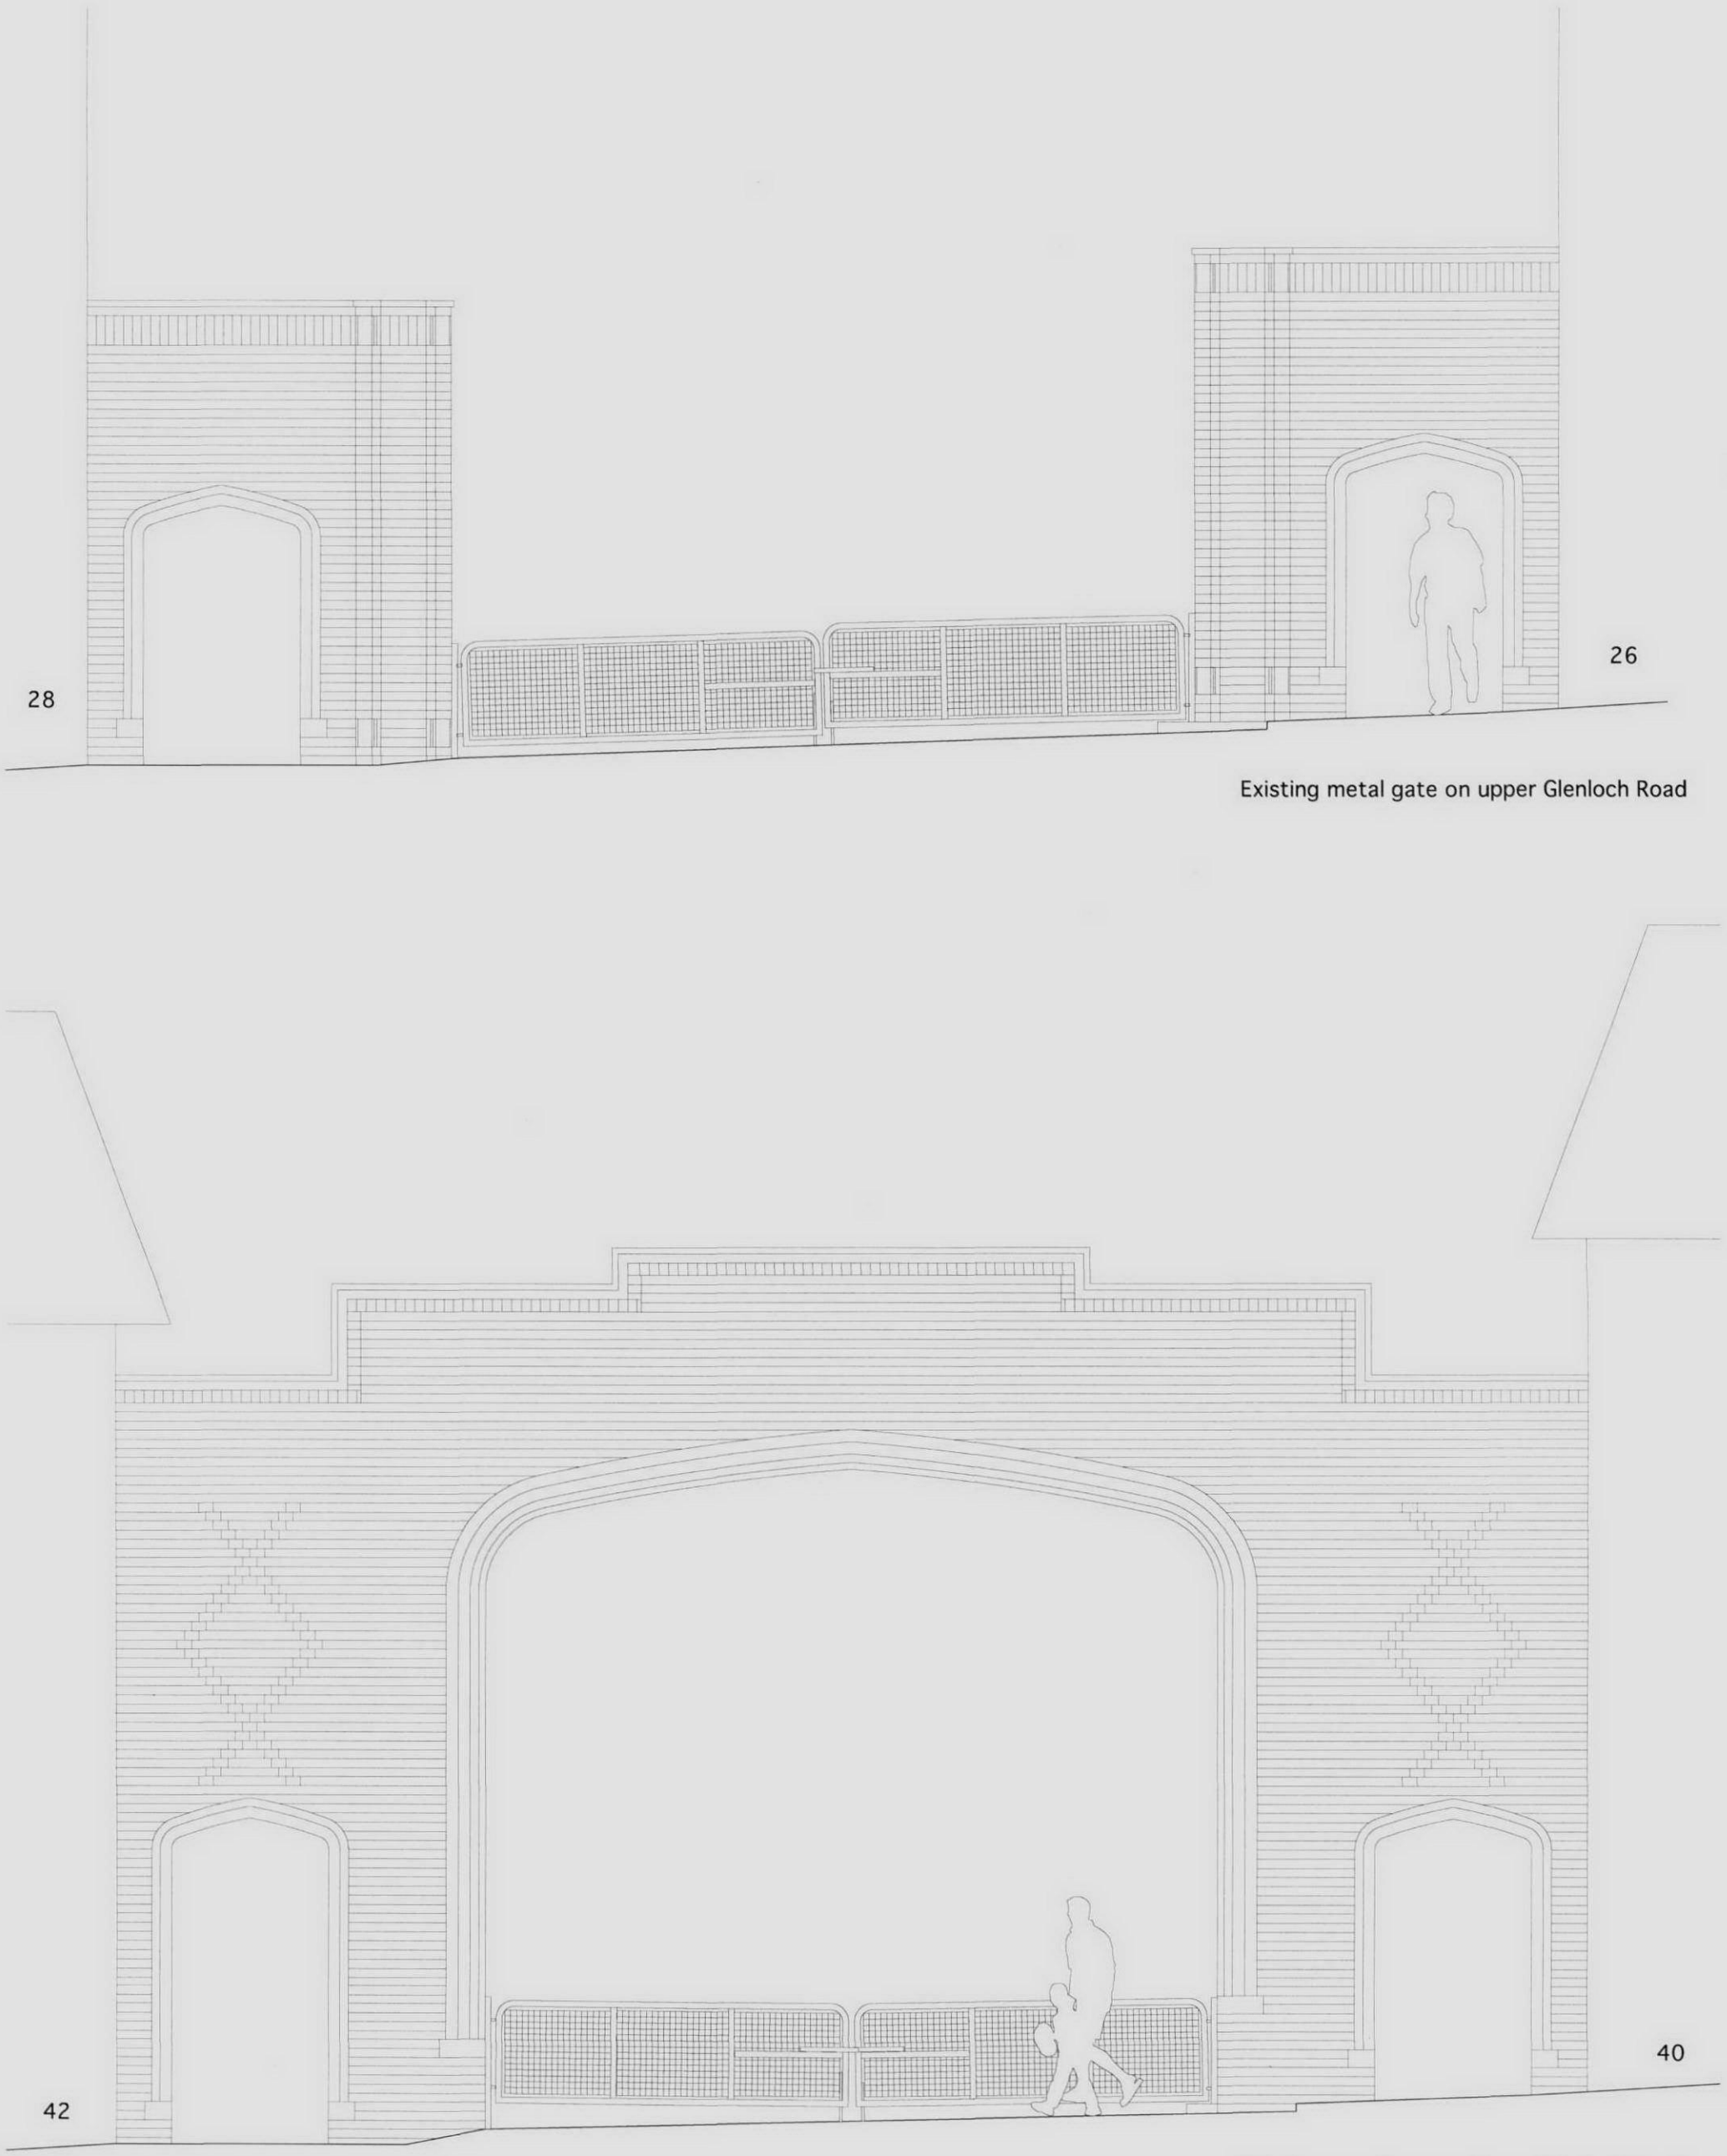

PLANNING
Existing metal gates on Glenloch Road
Tudor Close, London NW3
Drawing no. 00.2 Elevations
Scale 1:50
24.5.2010