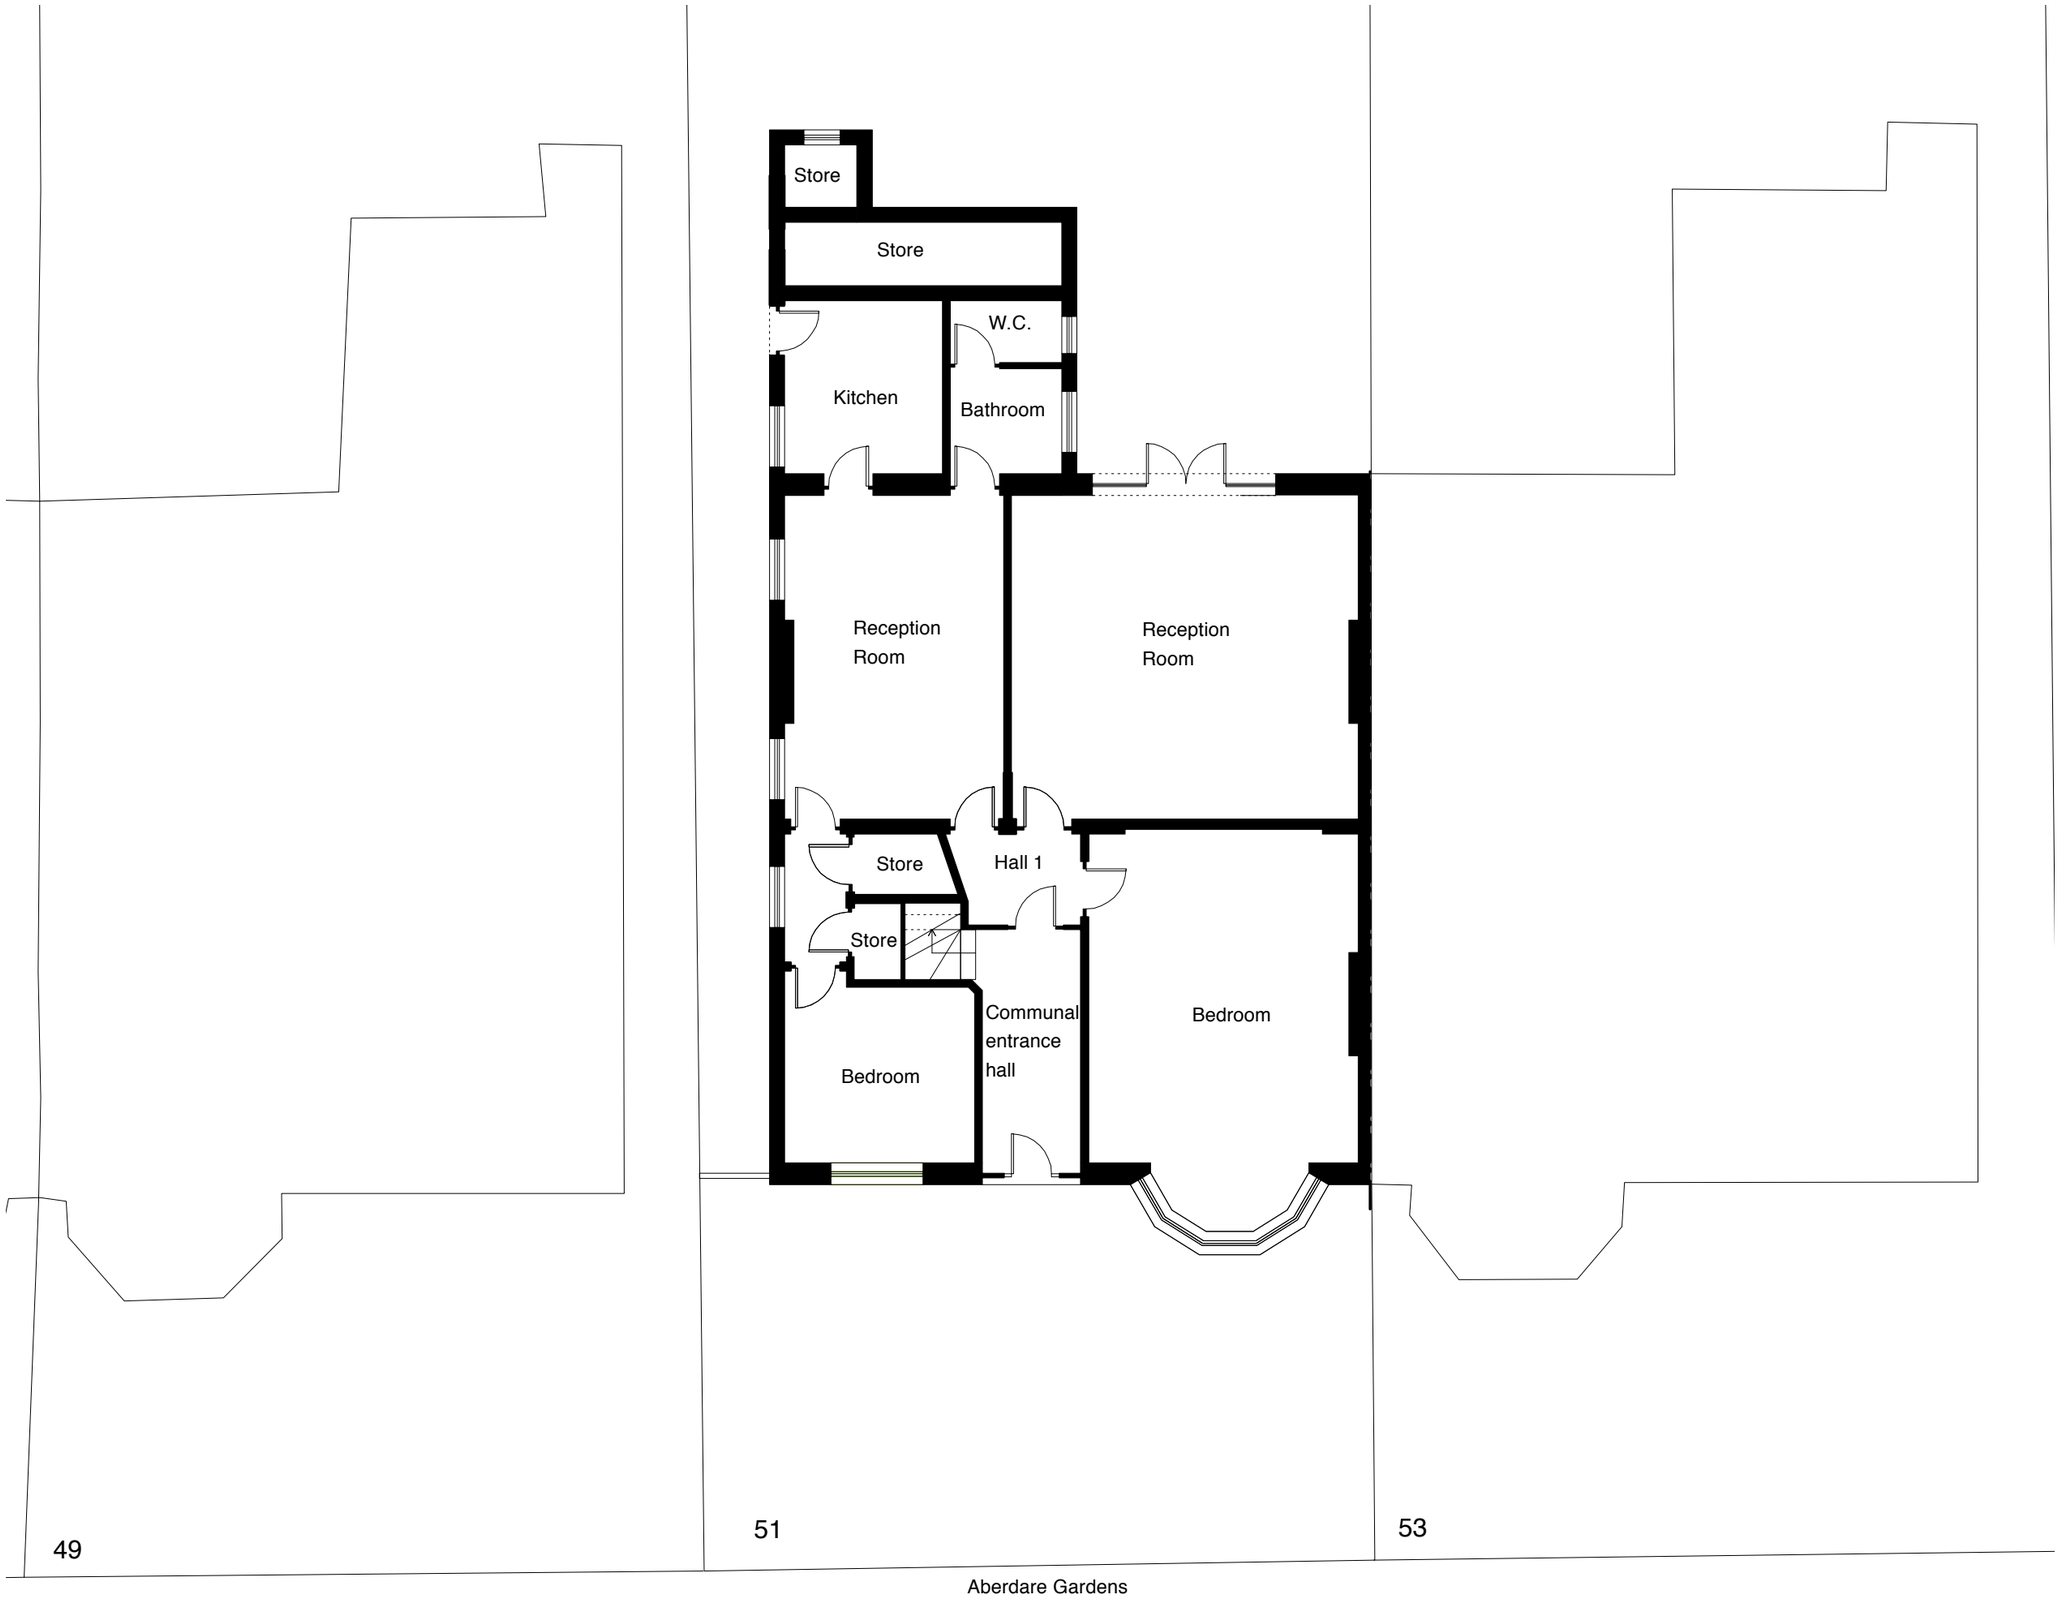

0m 5m 10m

General notes:
1. Do not scale drawings. Dimensions govern.
2. All dimensions are in millimeters unless noted otherwise.
3. All dimensions shall be verified on site before proceeding with the work.
4. Buschow Henley shall be notified in writing of any discrepancies.

Specific notes:

Rev.	Date	Issue Details	

Architects
buschow henley
BUSCHOW HALE BROWN HENLEY RORRISON
21 Perserverance Works 38 Kingsland Road London E2 8DD
Tel: 020 7033 9700 E-mail: studio@buschowhenley.co.uk

Title
Existing
Ground Floor Plan

© Buschow Henley Ltd. www.buschowhenley.co.uk

Client
Grainway Ltd

Project
51 Aberdare Gardens

Date	Originator	Scale@A3	Scale@A1
11.05.10	TE	1:100	1:50

Status	Dwg. no.	Rev.
P PLANNING	9_1004_P_001	