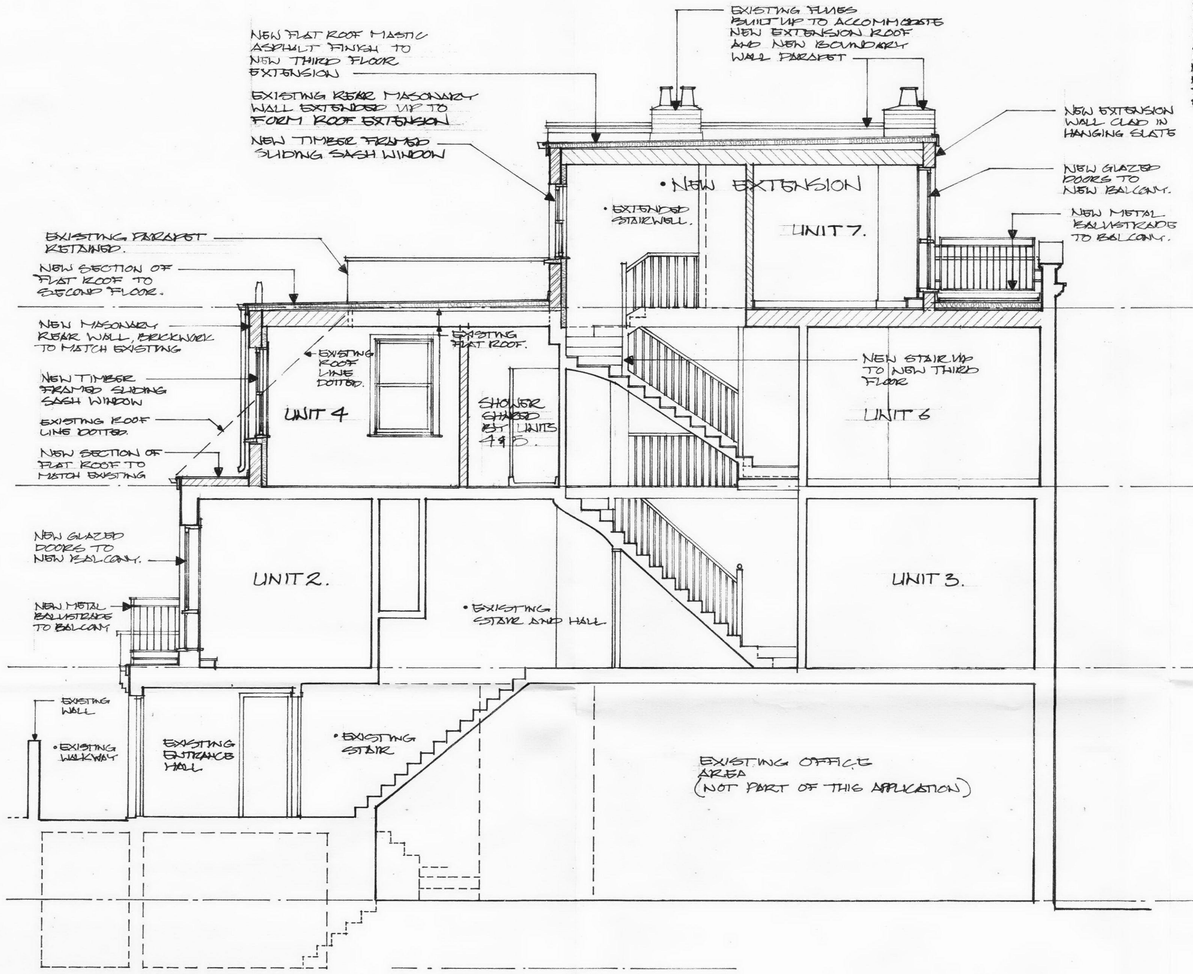

SECTION B/100

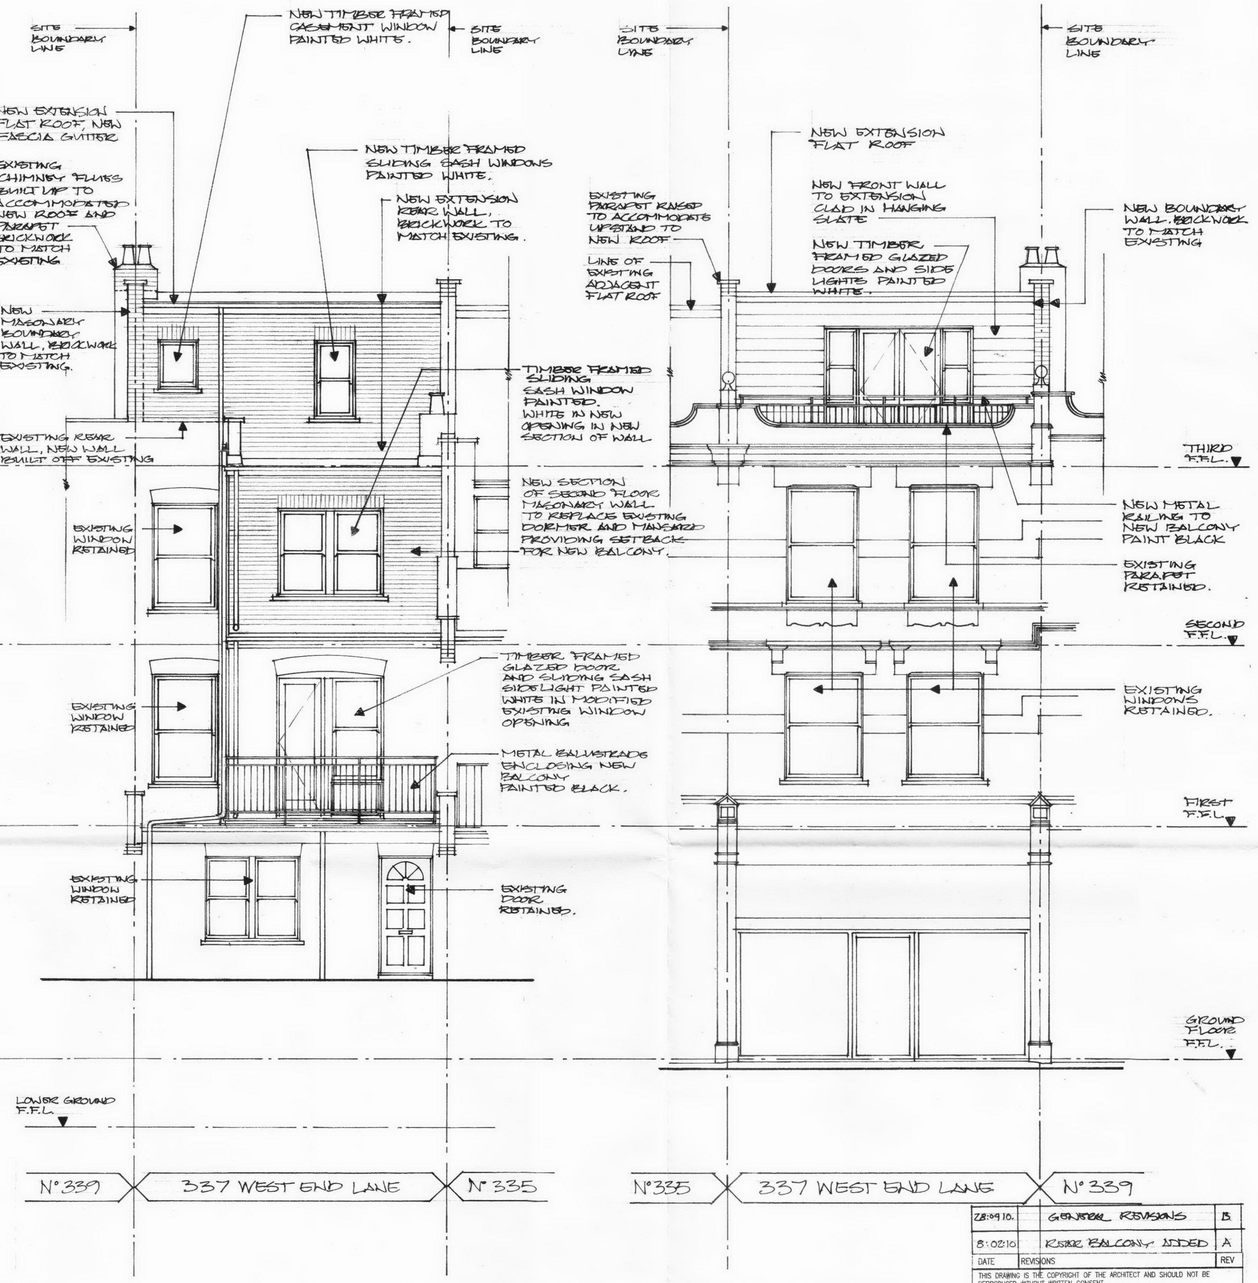

PROPOSED REAR ELEVATION

PROPOSED FRONT ELEVATION.

DATE	REVISIONS	REV
28:09:10.	GENERAL REVISIONS	B
8:02:10	REAR BALCONY ADDED	A

THIS DRAWING IS THE COPYRIGHT OF THE ARCHITECT AND SHOULD NOT BE REPRODUCED WITHOUT WRITTEN CONSENT.
DO NOT SCALE FROM THIS DRAWING. ONLY FIGURED DIMENSIONS SHOULD BE REFERRED TO. ANY DISCREPANCIES SHOULD BE REPORTED TO THE ARCHITECT IMMEDIATELY.

PROJECT
337a WEST END LANE
LONDON
NW6 1RS

DRAWING
PROPOSED SECTION B, FRONT AND REAR ELEVATIONS

DATE Jan 10
DELT. [illegible]
COMPUTER

transformation
ARCHITECTS
17 BONNY STREET LONDON NW1 9PE
TEL: 020 7424 0122 FAX: 020 7424 0133
e-mail: info@transformation-architects.co.uk

07:07:10	GENERAL REVISIONS	C

SCALE 1:50
DWG. No. 1636 · 107
REV. No. C