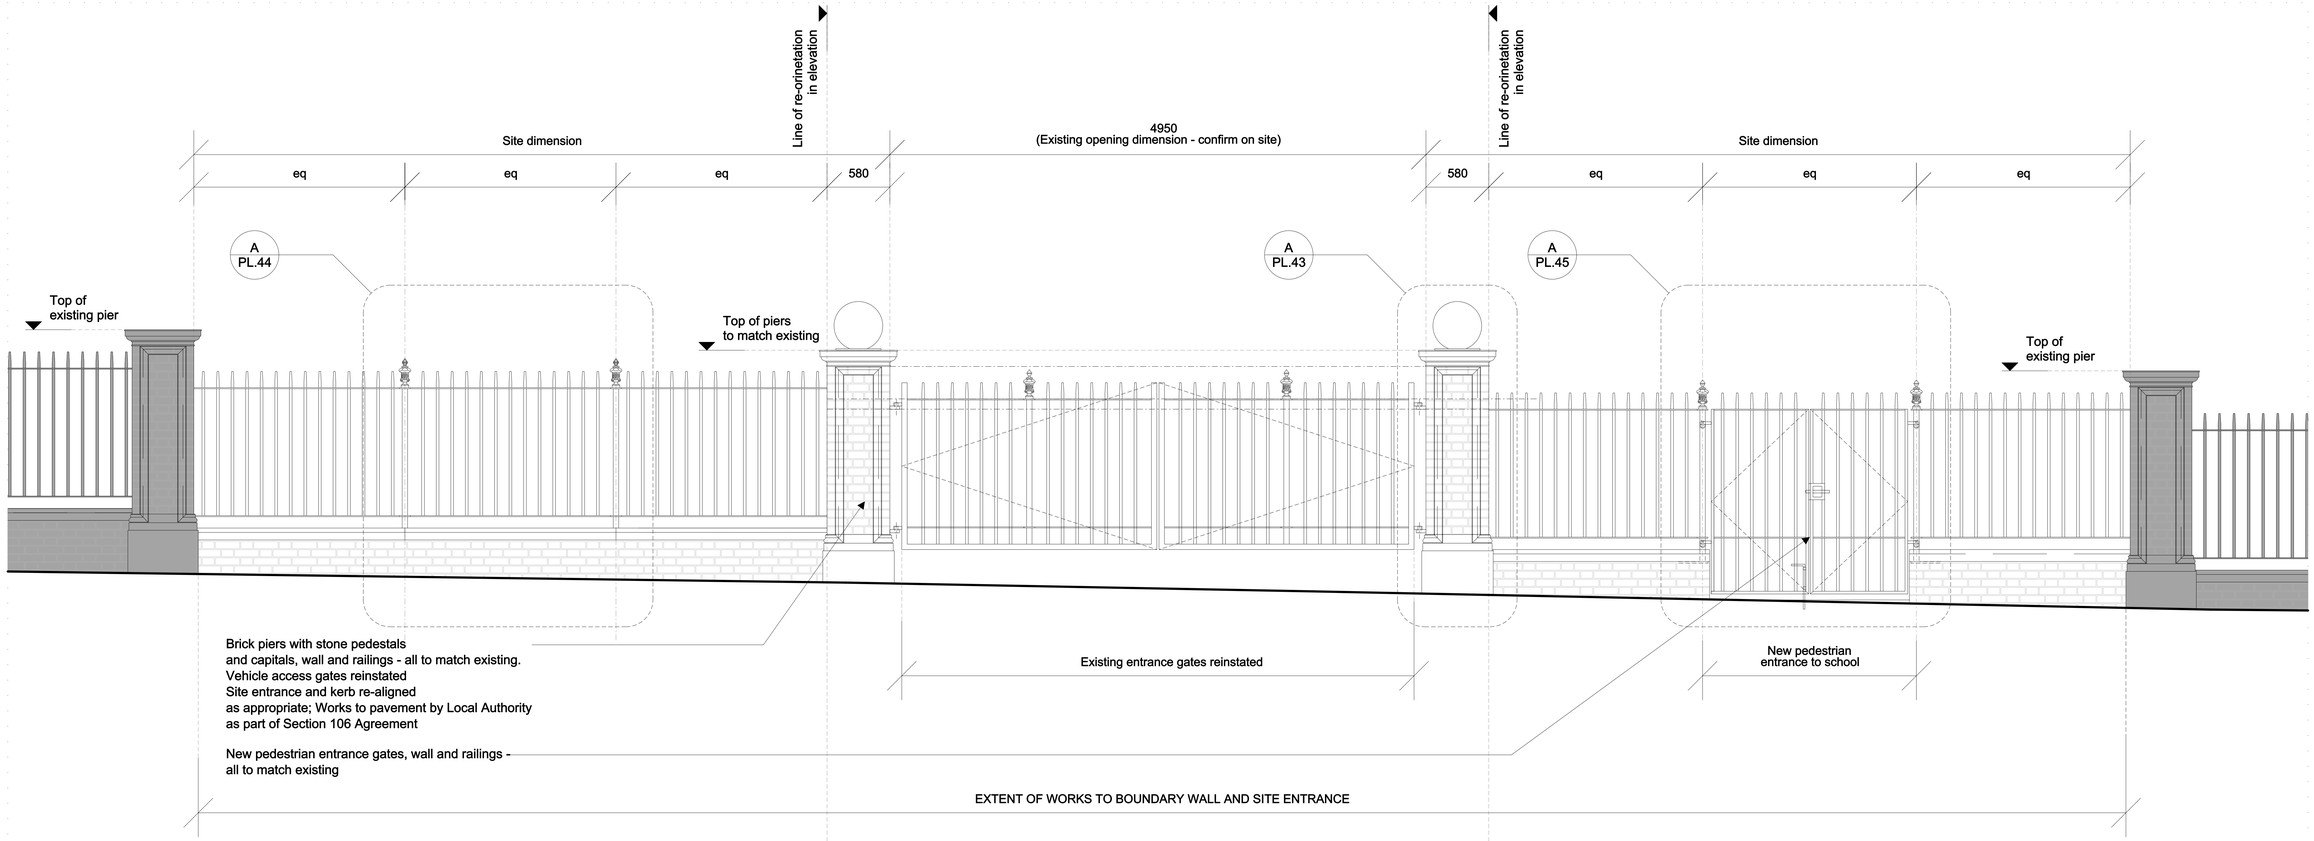

A PL.42 Flattened Elevation- Boundary Wall 1.20

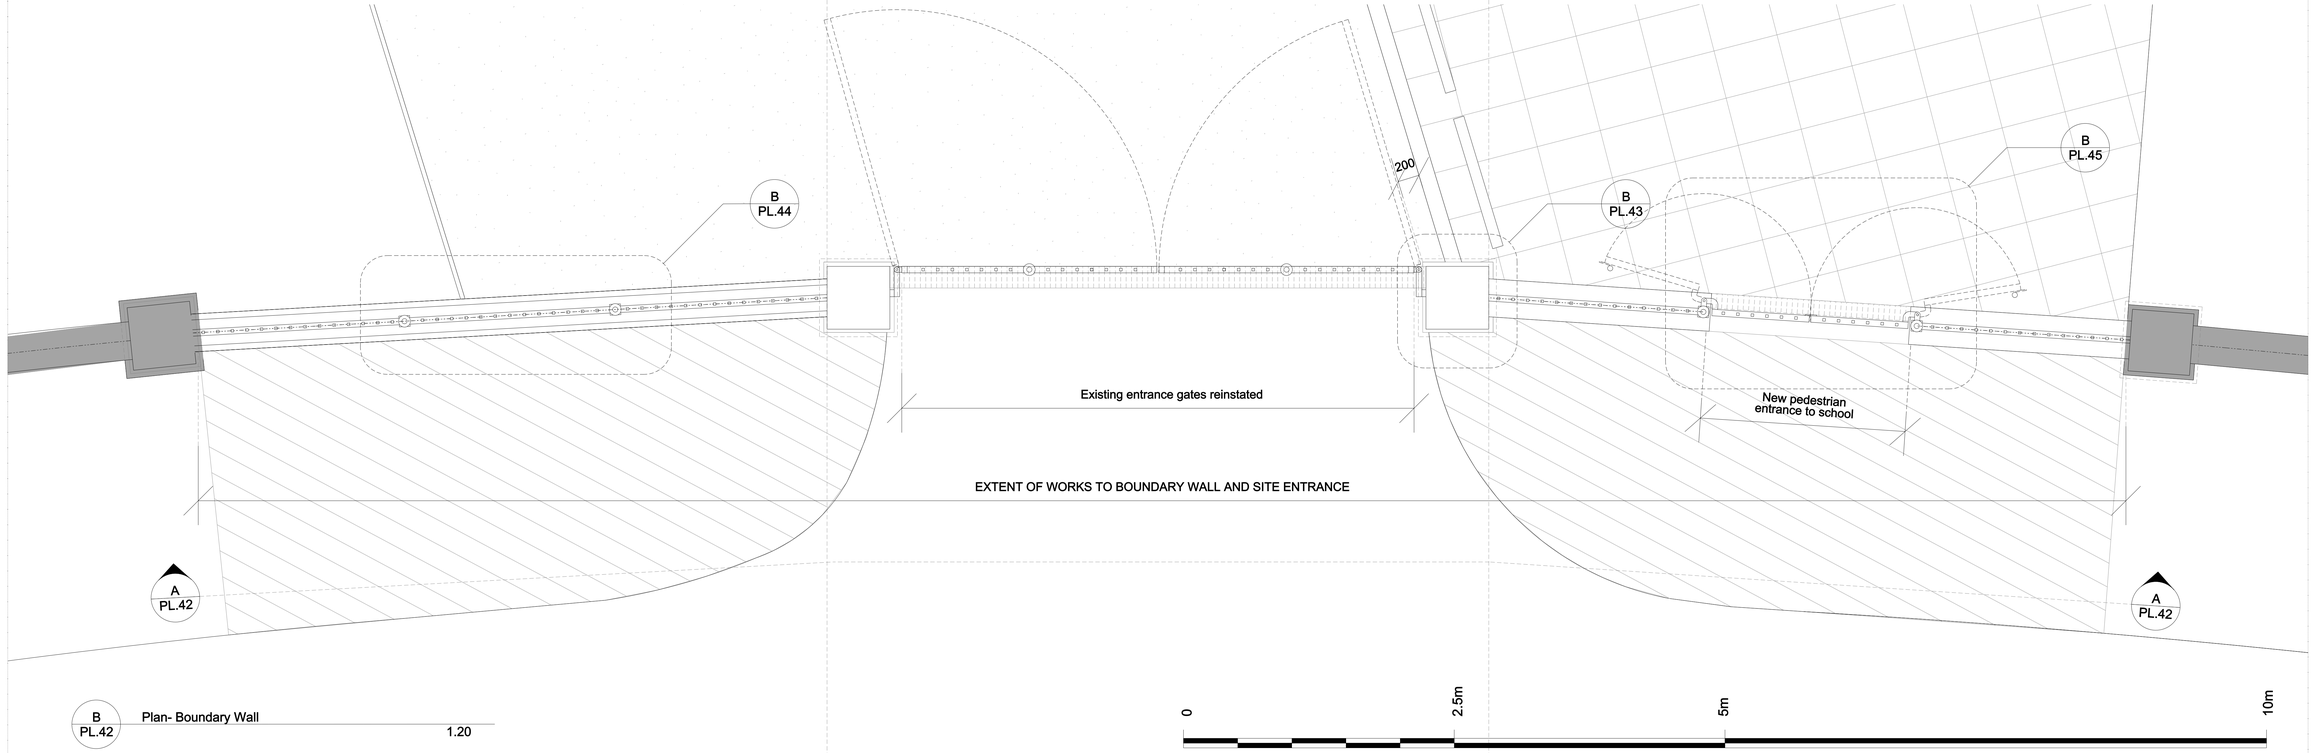

B PL.42 Plan- Boundary Wall 1.20

Notes:

Public Highway works to be carried out by Local Authority as part of Section 106 Agreement

- 24.06.10 Issued for Planning - Discharge of Conditions

Revision:

ORMS

Architecture
Design

1 Pine Street London EC1R 0JH
T 0207 833 8533 F 0207 837 7575
E orms@orms.co.uk

Project UCS - Frognal Reception and Colonnade

Drawing title External Works
Main School Entrance Plan and Elevation

Scale 1:20 @ A0 Dwg. No.

Date June '10 **1770 PL 42** Rev. -

Status ■ For information □ For tender □ For construction

Do not scale. All dimensions to be confirmed on site.
Information contained in this drawing is the sole copyright of ORMS Designers & Architects Ltd. and is not to be reproduced without permission.