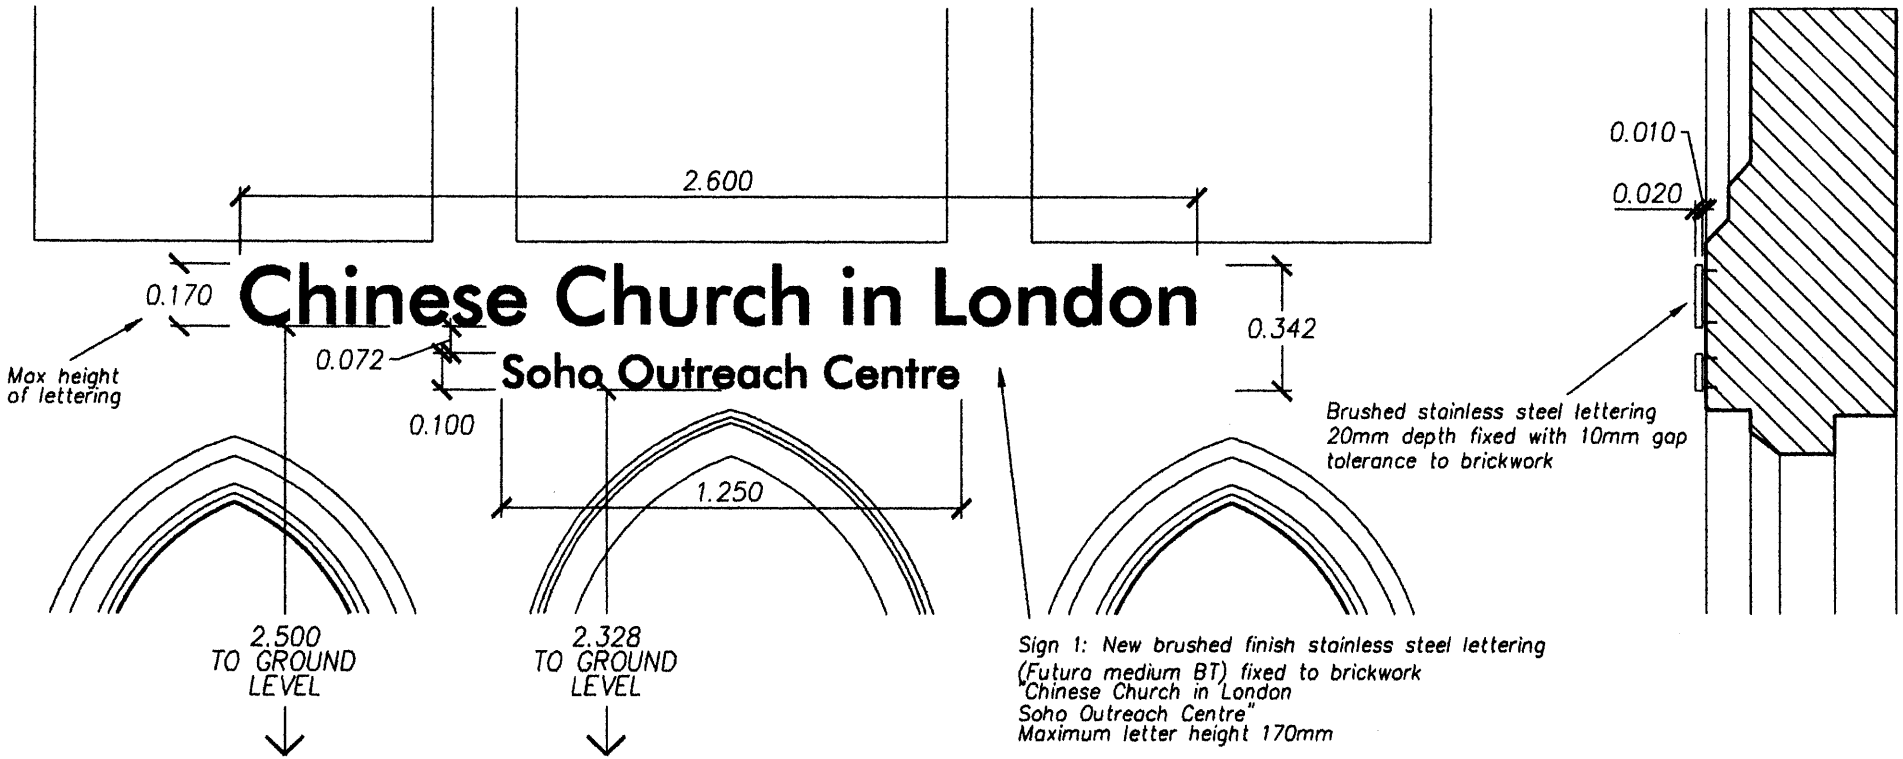

Sign 1: New brushed finish stainless steel lettering
(Futura medium BT) fixed to brickwork
"Chinese Church in London
Soho Outreach Centre"
Maximum letter height 170mm

FRONT VIEW

SIDE VIEW

WANG BROTHERS
31 Hallowell Road, Northwood, Middx HA6 1DT
01923 822 602

Job No. Job CHINESE CHURCH IN LONDON – SOHO OUTREACH CENTRE

Dwg. No. 5 Dwg. Proposed stainless steel Sign 1 – Detail

By: pw Ckd: Scale(s) 1:20@A4 Date: 29.09.09 Rev._ Notes:

DO NOT SCALE FROM THIS DRAWING.
CHECK ALL DIMENSIONS ON SITE BEFORE ORDERING.