MetropolisArchitecture
StudioG, 27 High Street, Ryton on Dunsmore, Warwickshire, CV8 3EY
T +44 (0)24 7630 5514 F +44 (0)24 7630 5947 E studioG@metropolis-architecture.com W www.metropolis-architecture.com

the garden escape 4 Schools

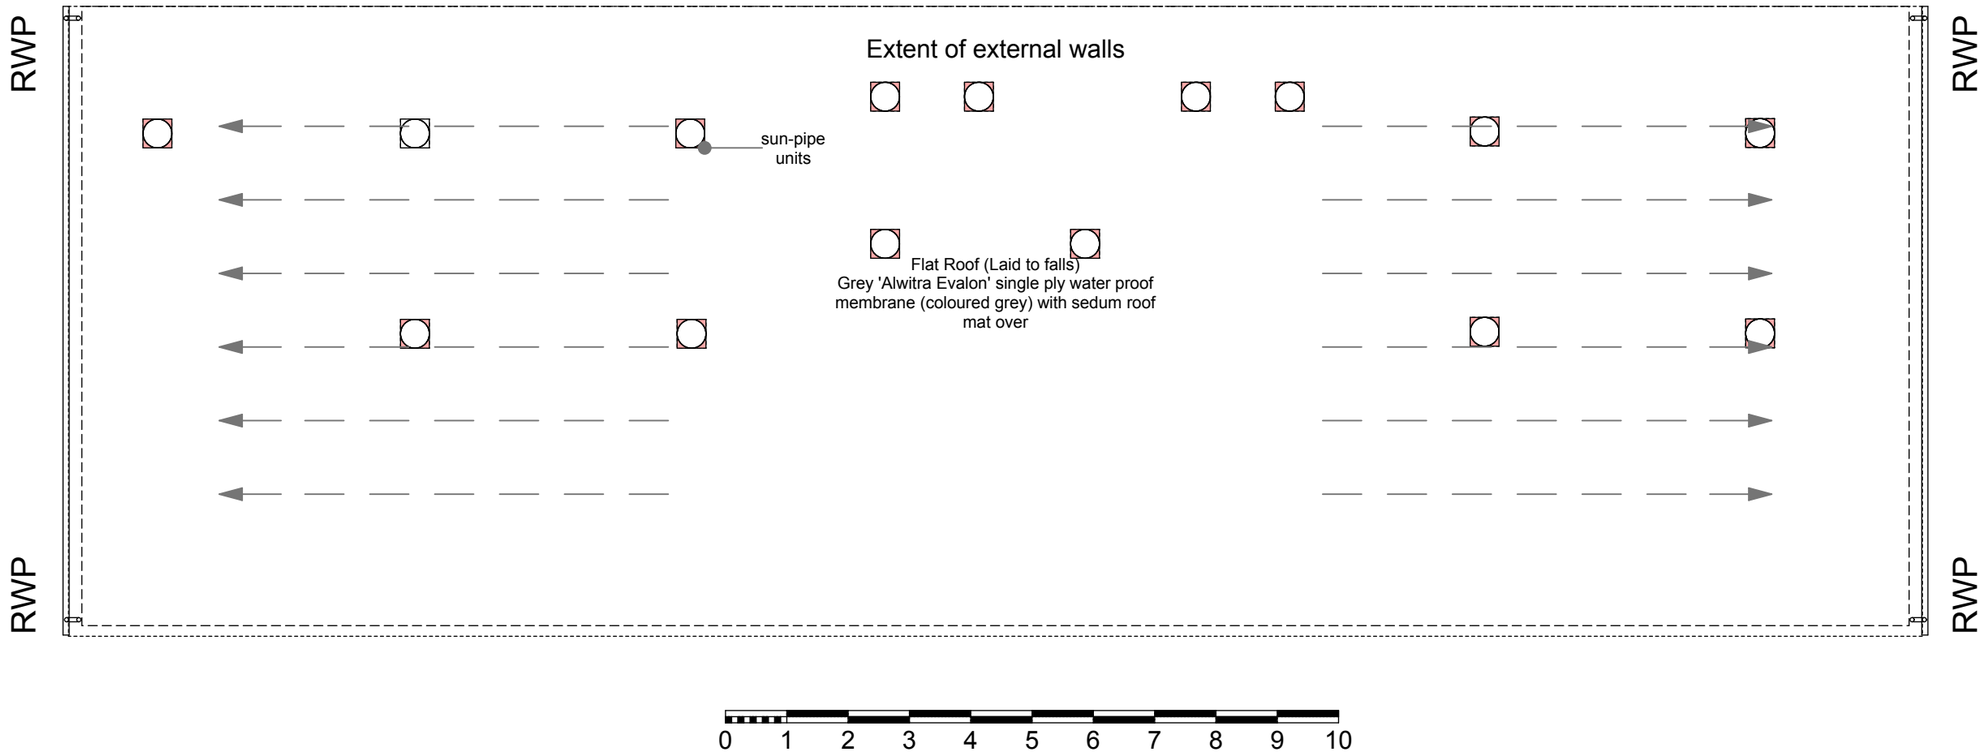

Roof Plan - 1:100 (at A3)

© 2010 Metropolis Architecture Ltd.