A1 size

Demolish and strip out internal plasterboard and blockwork partitions. Strip out all doors, frames and frame linings.

Denotes existing masonry, blockwork & columns to be retained.

Denotes existing masonry wall to be demolished

Denotes existing plasterboard wall to be demolished

Denotes area of existing cupboards to be stripped out.

Denotes existing stair and under stair cupboards to be demolished.

Denotes area not part of works. Contractor is not permitted in these areas.

Remove all rubbish, loose furnishings and fixtures & fittings.

Remove all existing blinds, blind boxes, curtains and rails.

Strip out all existing ceiling membranes, suspensions systems and bulkheads.

Strip out all existing sinks, drainers, and fitted kitchens.

Retain all secondary glazing, cill boards and window frames.

Strip out all floor finishes.

Fire integrity to be maintained at all times during works.

All holes and voids in compartmentation to be made good/fire stopped.

All radiators to be removed from existing locations.

All existing artwork and plaques to be carefully removed and stored prior to works.

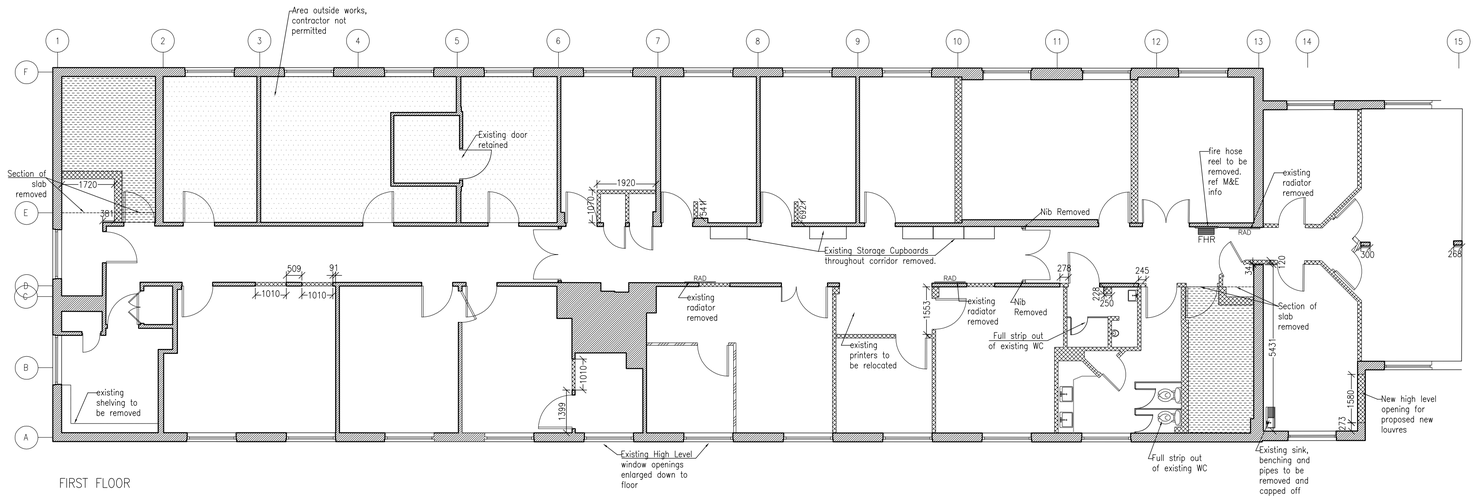

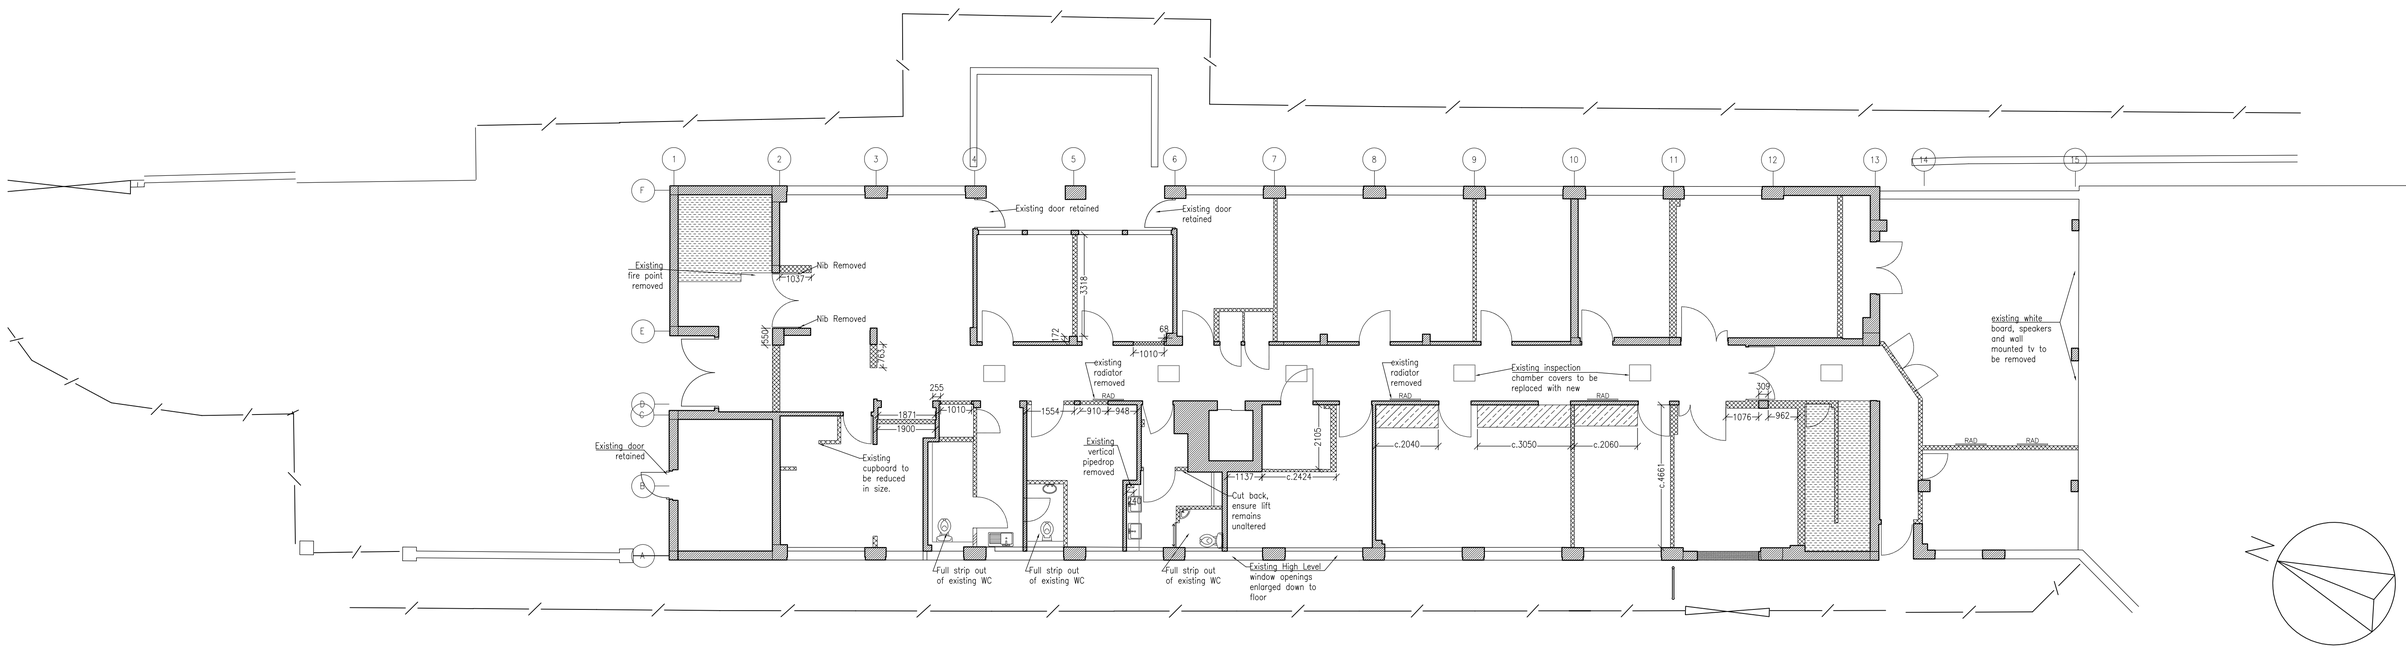

Wilson Mason

This drawing is to be read in conjunction with all relevant consultants and specialists drawings. The Architect is to be notified of any discrepancies before proceeding. Do not scale from this drawing. All dimensions are to be checked on site. This drawing is subject to copyright.

no.	by	chk.	revision	date

no.	by	chk.	revision	date
–	–	–	–	–
–	–	–	–	–

client and project title

UCL Institute of Child Health
Wolfson Centre

architect

Wilson Mason and Partners
3 Chandos Street, Cavendish Square, London W1G 9JU
tel: 020 7637 1501 fax: 020 7631 0325 www.wilsonmason.co.uk

drawing title

Demolition Layouts
Ground & First Floors

PLANNING ISSUE

by	chk.		
hc		5150– L(1–)02	PL
date	scale	no.	rev.
10.06.10	1:100 @ A1		