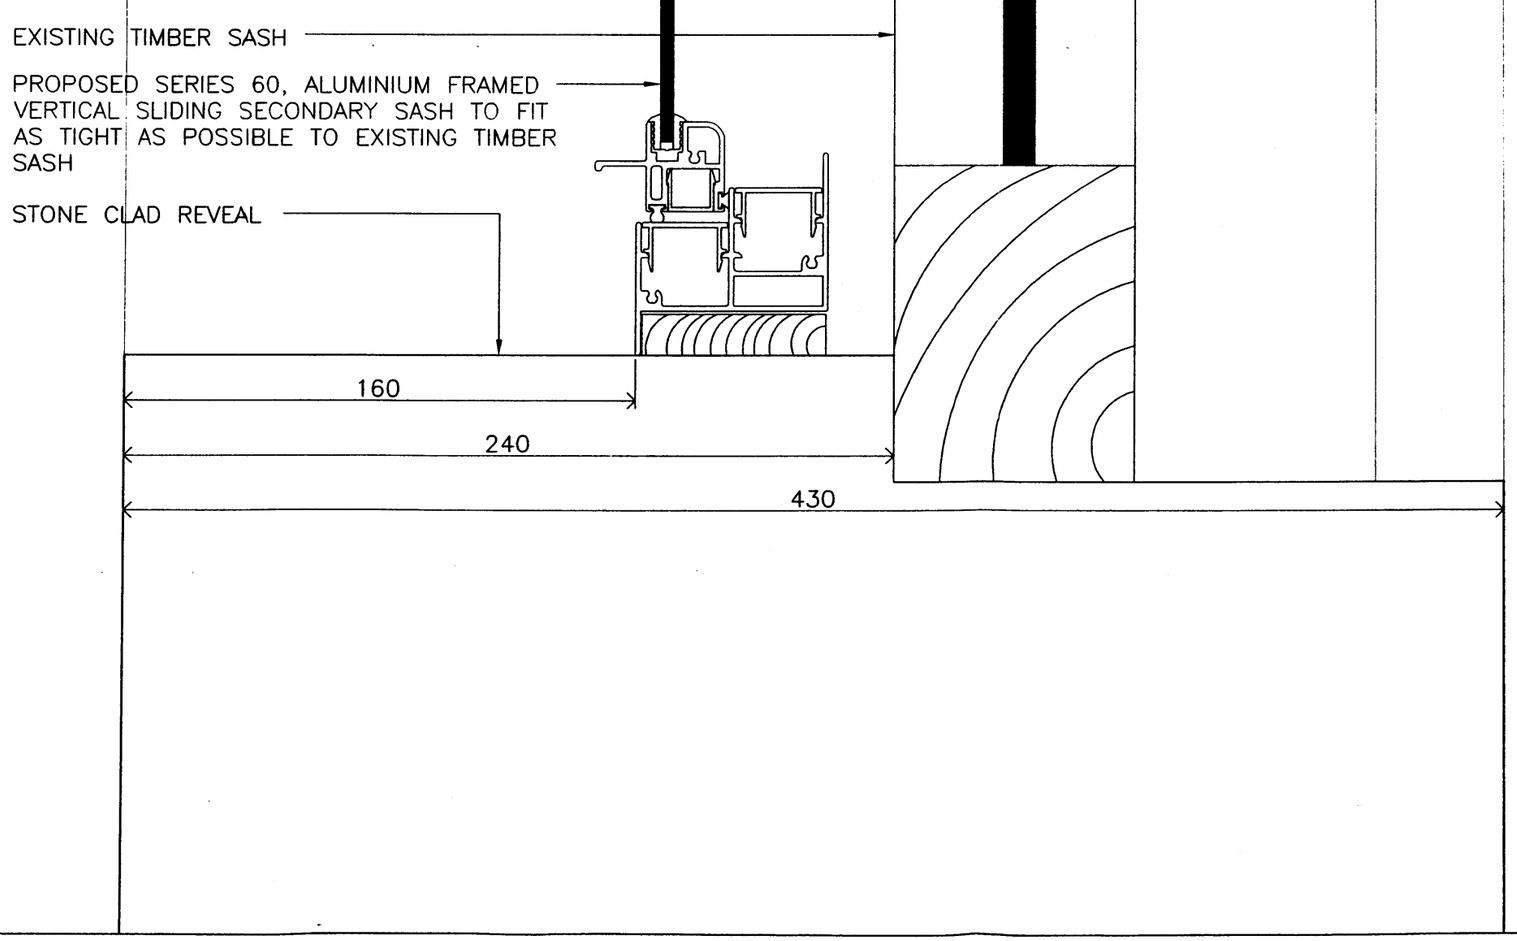

A3

ASSOCIATED DRAWINGS

No.	TITLE

NOTES

1. NO DIMENSIONS ARE TO BE SCALED FROM THIS DRAWING.

SERIAL	DESCRIPTION	AUTH	DATE

AMENDMENTS

CLIENT
RELIGIOUS SOCIETY OF FRIENDS

JOB LOCATION
FRIENDS HOUSE
EUSTON ROAD
LONDON, NW1 2BJ

DRAWING TITLE
SECTION OF REVEAL
WINDOW F18 & F20

DRAWING No
09.1292.D.003

SCALE
1:10

DATE
JUNE 2010

RICS
THOMAS & THOMAS
CHARTERED BUILDING SURVEYORS
30a GREEN LANE
NORTHWOOD, MIDDLESEX, HA6 2QB
TEL: 020 8560 9404
EMAIL: mail@ttsurveyors.co.uk

DRAWN BY	CHECKED	SIG.
J.W.CALLARD		