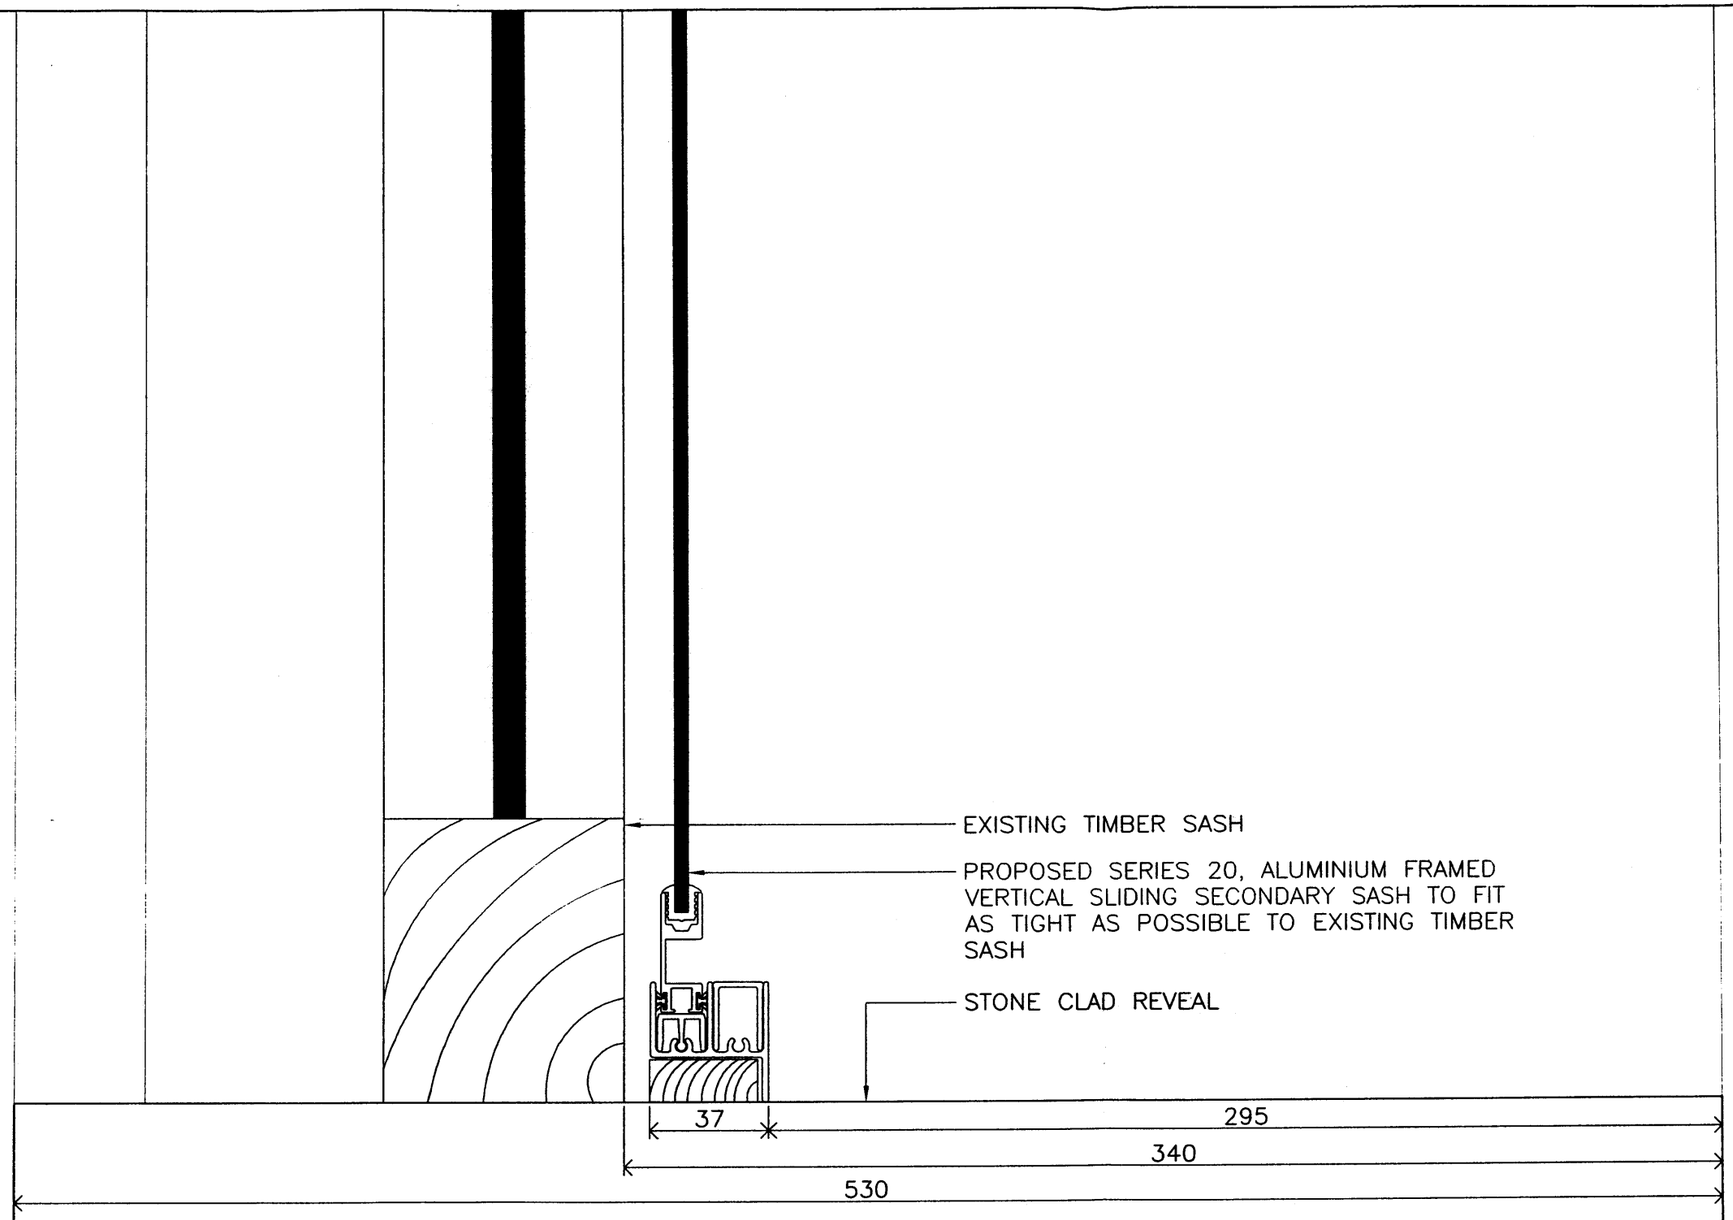

A3

ASSOCIATED DRAWINGS

No.	TITLE

NOTES

1. NO DIMENSIONS ARE TO BE SCALED FROM THIS DRAWING.

SERIAL	DESCRIPTION	AUTH	DATE

AMENDMENTS

CLIENT

RELIGIOUS SOCIETY OF FRIENDS

JOB LOCATION

FRIENDS HOUSE
EUSTON ROAD
LONDON, NW1 2BJ

DRAWING TITLE

SECTION OF REVEAL
WINDOW G33 & G34

DRAWING No

09.1292.D.001

SCALE 1:10

DATE JUNE 2010

RICS

THOMAS & THOMAS

CHARTERED BUILDING SURVEYORS

30a GREEN LANE
NORTHWOOD, MIDDLESEX, HA6 2QB
TEL: 020 8560 9404
EMAIL: mail@ttsurveyors.co.uk

DRAWN BY	CHECKED	SIG.
J.W.CALLARD		