This drawing is protected under The Copyright, Designs and Patents Act 1988. Do not scale. Figured dimensions only are to be taken from this drawing. All dimensions are to be checked on site before any work is put in hand. If in doubt, Ask.

Revisions

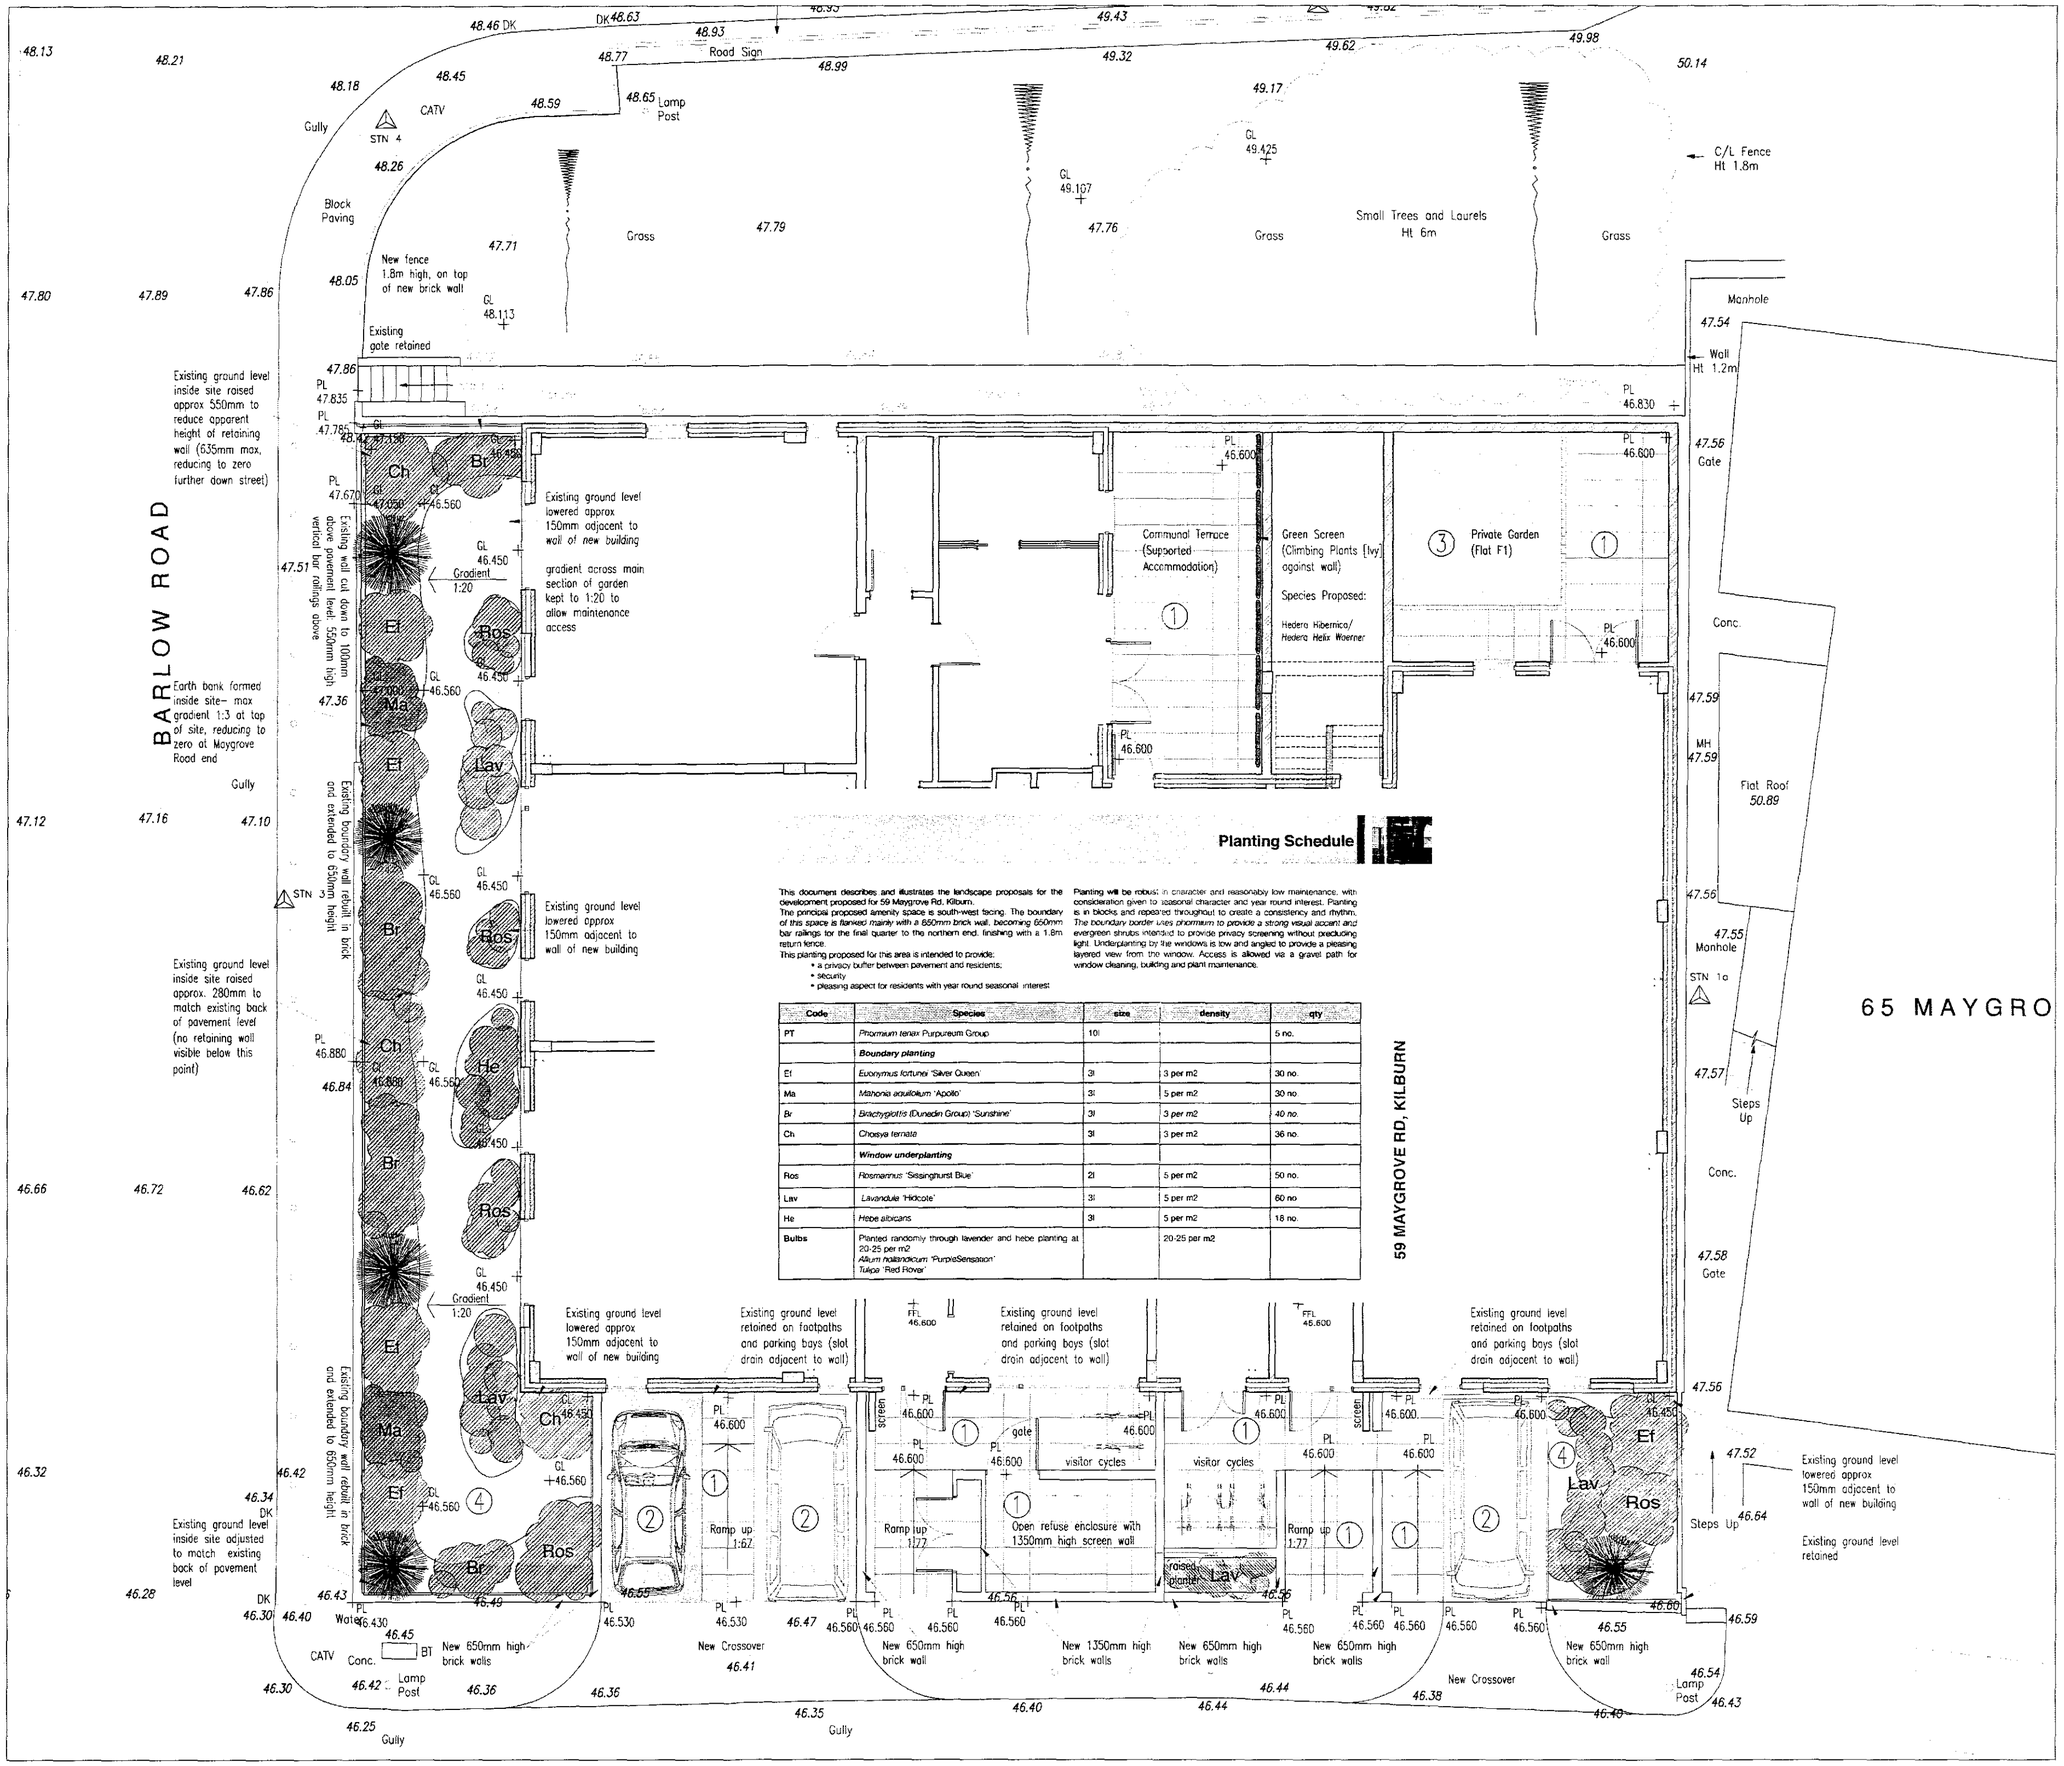

Planting Schedule

This document describes and illustrates the landscape proposals for the development proposed for 59 Maygrove Rd, Kilburn.
The principle proposed amenity space is south-west facing. The boundary of this space is flanked mainly with a 650mm brick wall, becoming 650mm bar railings for the final quarter to the northern end, finishing with a 1.8m return fence.
This planting proposed for this area is intended to provide:

- a privacy buffer between pavement and residents;
- security
- pleasing aspect for residents with year round seasonal interest

Planting will be robust in character and reasonably low maintenance, with consideration given to seasonal character and year round interest. Planting is in blocks and repeated throughout to create a consistency and rhythm. The boundary border uses phormium to provide a strong visual accent and evergreen shrubs intended to provide privacy screening without precluding light. Underplanting by flat windows is low and angled to provide a pleasing layered view from the window. Access is allowed via a gravel path for window cleaning, building and plant maintenance.

Code	Species	size	density	qty
PT	*Phormium tenax* Purpureum Group	10l		5 no.
	Boundary planting			
Ef	*Euonymus fortunei* 'Silver Queen'	3l	3 per m2	30 no.
Ma	*Mahonia aquifolium* 'Apollo'	3l	5 per m2	30 no.
Br	*Brachyglottis* (Dunedin Group) 'Sunshine'	3l	3 per m2	40 no.
Ch	*Choisya ternata*	3l	3 per m2	36 no.
	Window underplanting			
Ros	*Rosmarinus* 'Sissinghurst Blue'	2l	5 per m2	50 no.
Lav	*Lavandula* 'Hidcote'	3l	5 per m2	60 no.
He	*Hebe albicans*	3l	5 per m2	18 no.
Bulbs	Planted randomly through lavender and hebe planting at 20-25 per m2 *Allium hollandicum* 'PurpleSensation' *Tulipa* 'Red Rover'		20-25 per m2	

KEY TO FINISHES

1. 600mm x 600mm square precast concrete pavers. Colour: grey
2. Bitumen macadam wearing surface
3. Turf on graded topsoil
4. Pea Shingle

Plant references– refer to schedule. For Green Screen details refer to separate specification ducument

Peter Taylor

Client	BUGLER DEVELOPMENTS LTD		
Project	59 MAYROVE ROAD, KILBURN (COMMUNITY HOUSING ASSOCIATION)		
Title	HARD AND SOFT LANDSCAPING PLAN GROUND FLOOR LAYOUT		
Scale	A2@ 1:100	A3@ NTS	
Date	MAY '10		
Drawn	SH	Checked NR	
Drg No	H08/735 (00) 012	Revision	

Peter Taylor Associates Limited
Pil Hadley Road, Edgbaston, Birmingham B16 8LU
Telephone +44 (0)121 454 5111 Fax +44 (0)121 454 7111
email: mail@ptal@btinternet.com www.ptal.co.uk