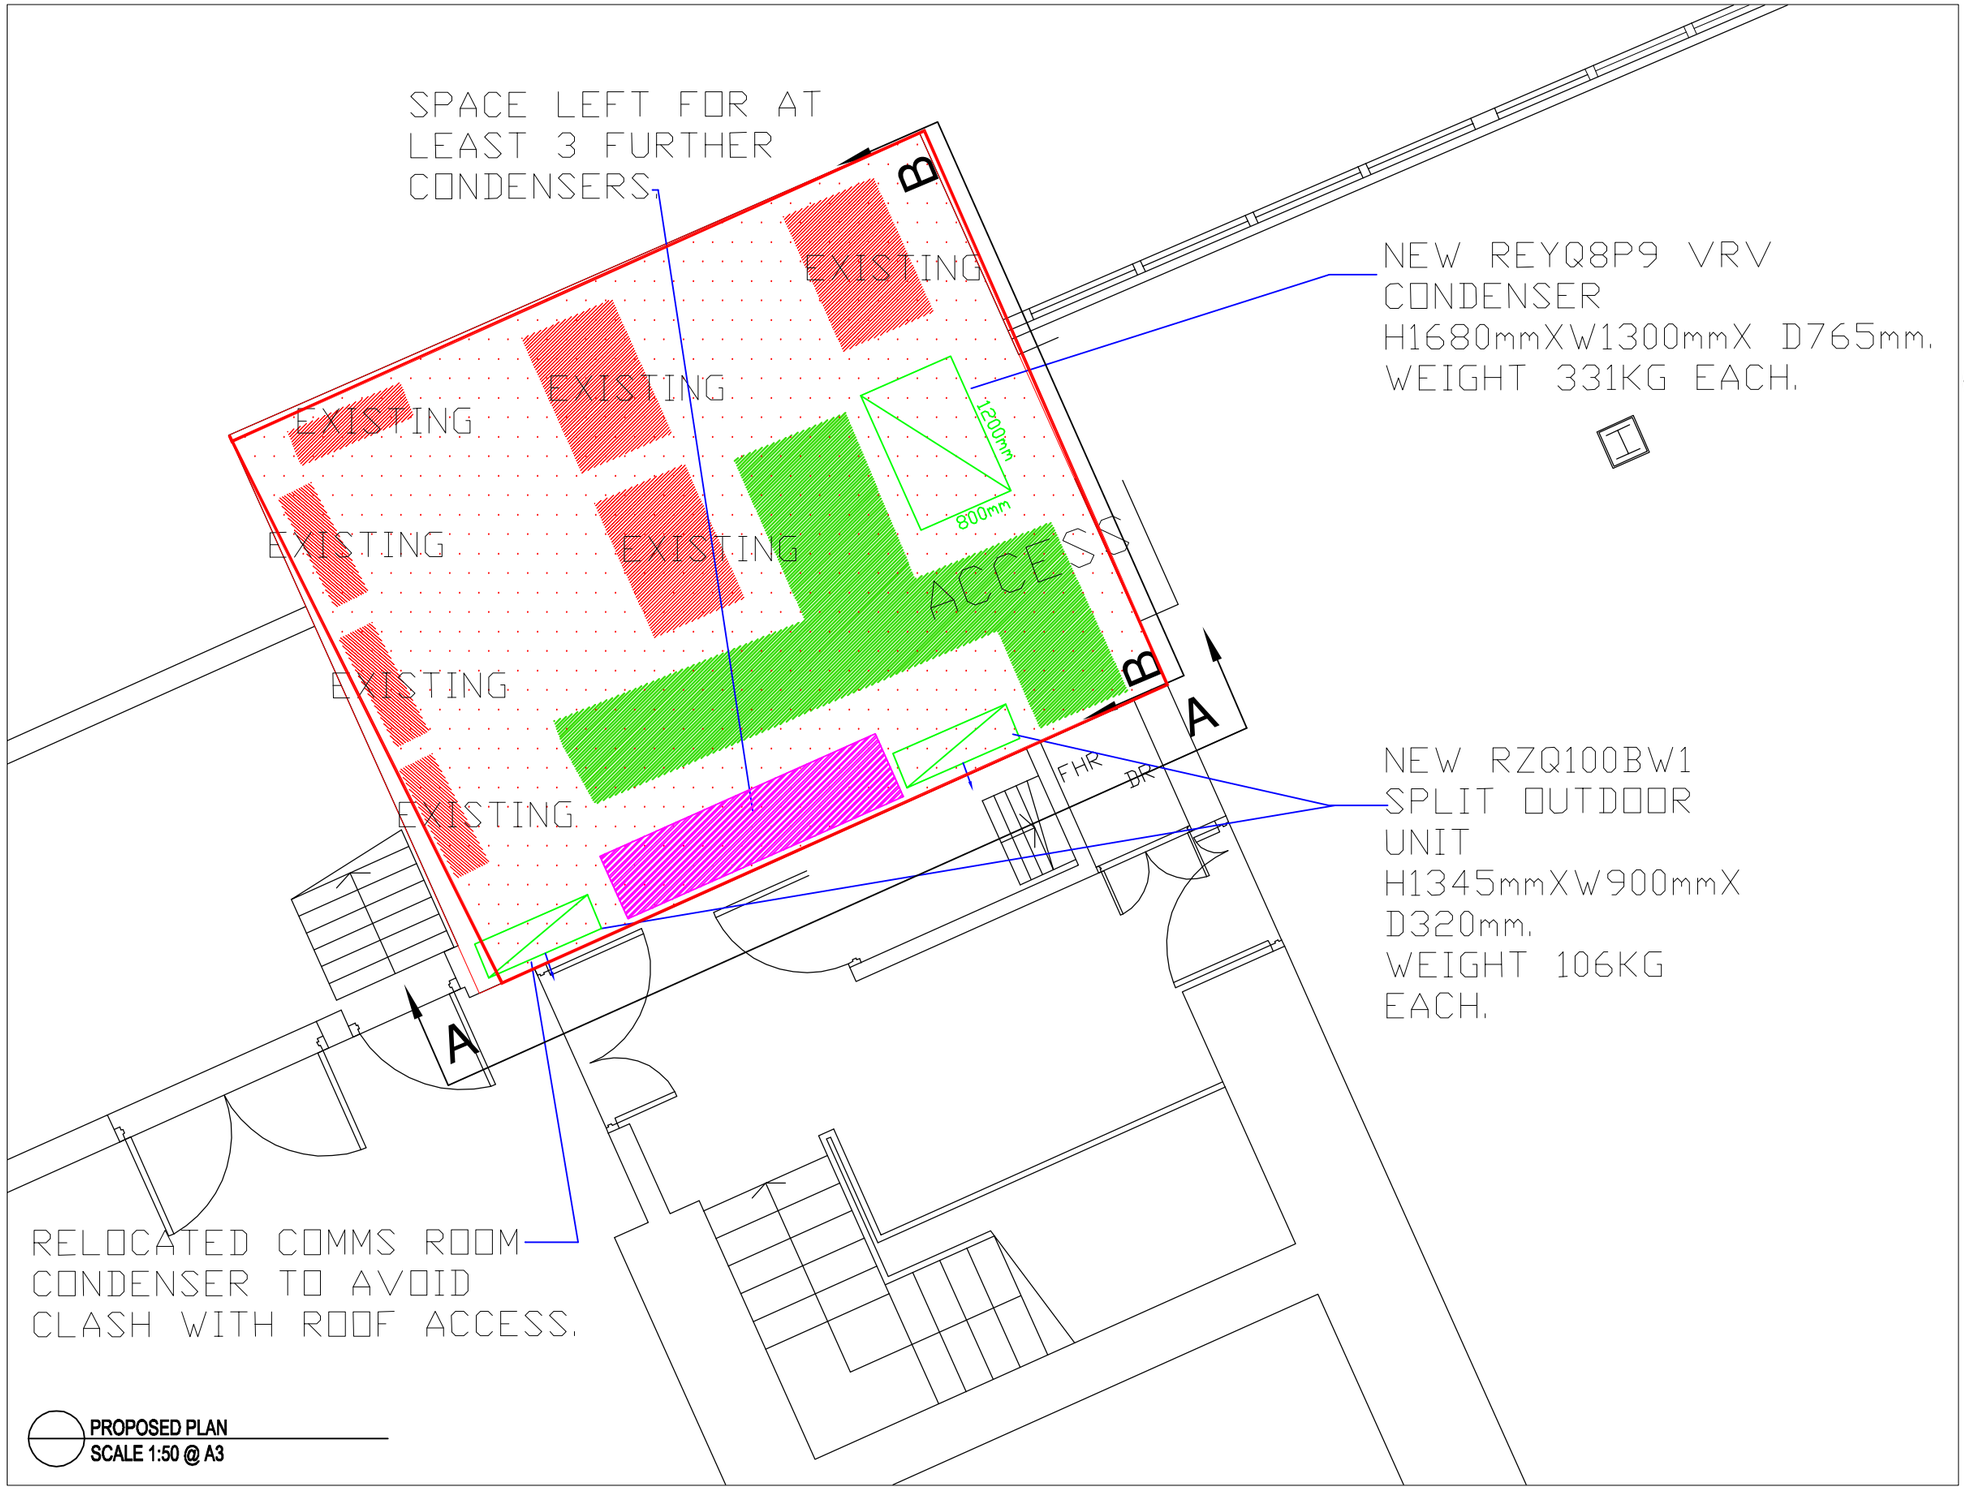

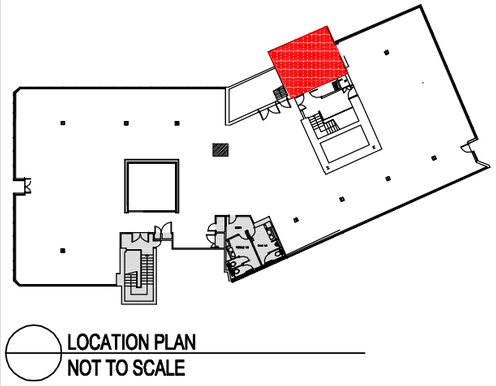

65 KINGSWAY LONDON WC2B 6TD	NAME: PROPOSED PLAN SCALE: 1:50 PAPER SIZE: A3	DATE: 04.03.10 DRAWN: MCL

THE INTERIORS GROUP