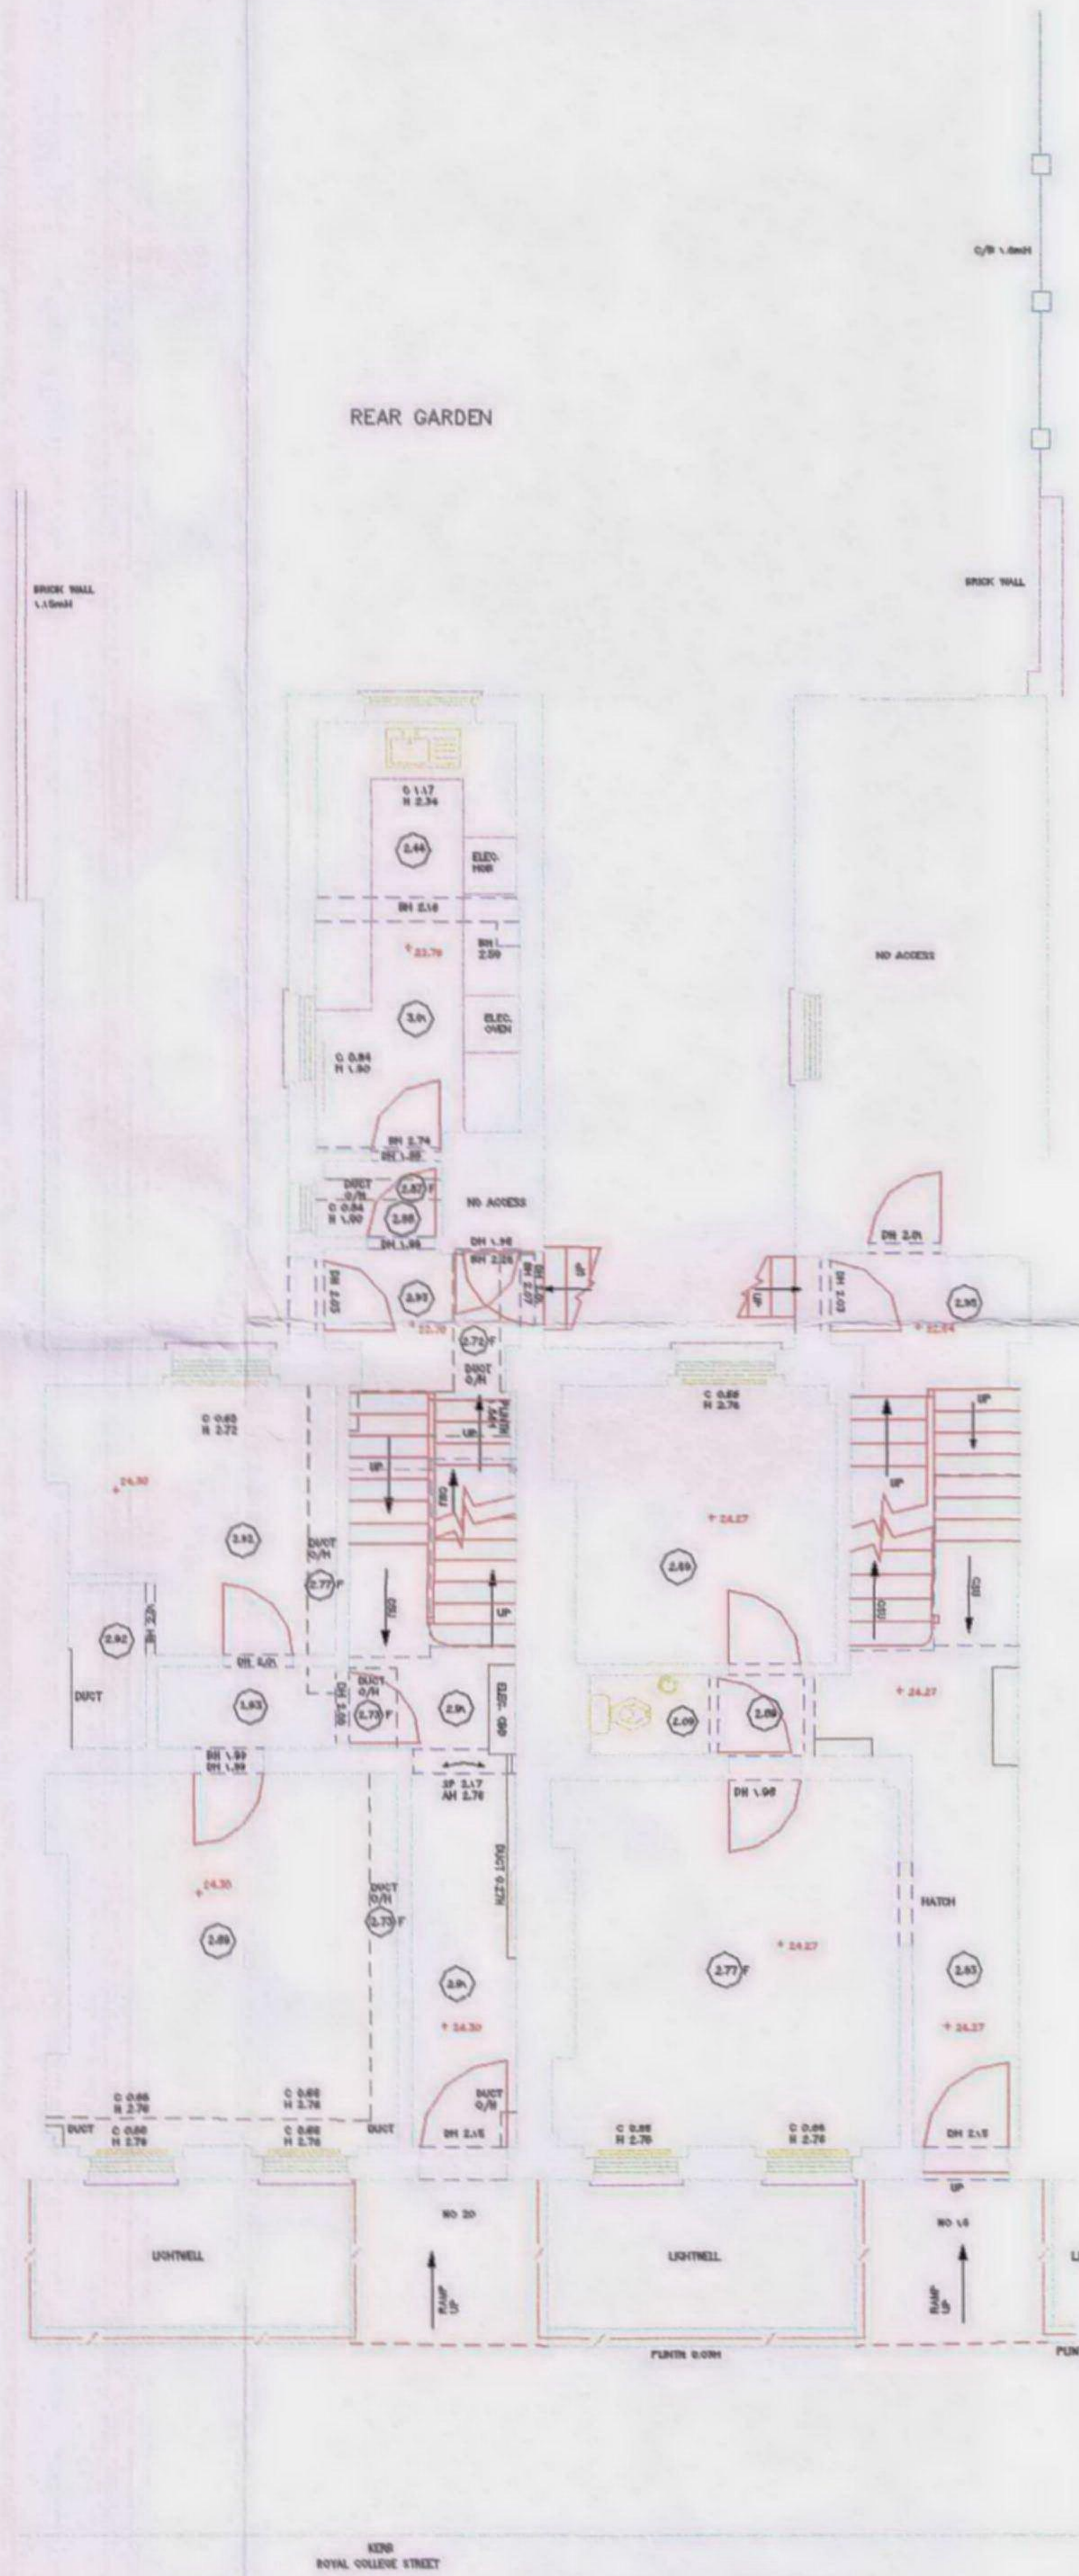

SURVEYED BY:
ENGINEERING LAND & BUILDING SURVEYS
98 MIDDLE STREET
BROCKHAM
SURREY
RH3 7JF
TEL: 01737 844981
FAX: 01737 841540

Job No
B7063

LEGEND

- SURVEY STATION
- RAILING
- HEDGE
- FENCE
- PROPOSED CILL BOUNDARY

ABBREVIATIONS (WHERE APPLICABLE)

A/C	AIR CONDITIONER	KO	KERB OUTLET
AH	ARCH HEIGHT	L	LIGHT
AV	AIR VALVE	LCM	LIGHTING CONTROL MODULE
B	BOLLARD	LP	LAMP POST
BG	BOX GULLY	MH	MANHOLE
BH	BEAM SOFFIT HEIGHT	MKR	MARKER
BL	BEAM SOFFIT LEVEL	NB	NOTICE BOARD
BW	BRICK WALL	NFI	NO FURTHER INFORMATION
C	WINDOW CILL HEIGHT	O/H	OVERHEAD
CE	CLEANING EYE	P	POST
(2.50)F	CEILING HEIGHT (FALSE)	PL	PAVEMENT LIGHT
CL	COVER LEVEL	PM	PARKING METER
CM	CABLE MARKER	R	ROOF
CONC	CONCRETE	RG	ROAD GULLY
CP	CATCH PIT OR CONDENSATE PUMP	RS	ROAD SIGN
CPS	CONC PAVING SLABS	RSJ	ROLLED STEEL JOIST
D	DEPTH	RW	RETAINING WALL
DH	DOOR HEIGHT	RWP	RAIN WATER PIPE
DP	DOWN PIPE	S	SPREAD
E	EARTHING POINT	SC	STOP COCK
ECP	ELEC CABLE PIT	SKL	SKYLIGHT
EJB	ELEC JUNCTION BOX	SL	SUMP LEVEL
EP	ELECTRICITY POLE	SP	SPRING POINT HEIGHT
F	FLOOR	SV	SLUICE VALVE
FB	FLOWER BED	TIC	TELEPHONE IC
FH	FIRE HYDRANT	TJB	TEL. JUNCTION BOX
FIG	FEEDS INTO GROUND	TL	THRESHOLD LEVEL
FL	FLOOR LEVEL	TP	TELEPHONE POLE
G	GULLY OR GRATIN	TRL	TRAFFIC LIGHT
GV	GAS VALVE	U/L	UNABLE TO LIFT
H	WINDOW HEAD HEIGHT OR HEIGHT	U/T	UNABLE TO TRACE
HB	HAND BASIN	VRV	VRV SPLITTER BOX
HD	HEATING DUCT	VP	VENT PIPE
ID	INSPECTION COVER	W	WALL
IL	INVERT LEVEL	WC	WATER CLOSET
		WM	WATER METER

FENCE TYPES AND DETAILS

B/W	BARBED WIRE
C/B	CLOSE BOARDED
C/I	CORRUGATED IRON
C/L	CHAIN LINK
C/P	CHESTNUT PALING
H/R	HAND RAIL
I/R	IRON RAILINGS
O/B	OPEN BOARDED
P/R	POST & RAIL
P/W	POST & WIRE
S/W	SHEEP WIRE
W/M	WIRE MESH

NOTES

DATUM USED: NEWLYN

OSBM ON CAMELFORD ON SIDE, ROYAL COLLEGE STREET VALU 24.0m

THIS SURVEY DATA HAS BEEN PREPARED FOR THE CLIENT DETAILED BELOW TO AN AGREED SPECIFICATION. UNLESS OTHERWISE AGREED IN WRITING THE LIABILITY OF ENGINEERING LAND & BUILDING SURVEYS IS LIMITED TO THE CLIENT OR HIS APPOINTED AGENT AND DOES NOT EXTEND TO USE BEYOND THE LIMITATIONS OF THE SPECIFICATION.

REV SUFFIX	DATE	INITIAL	REVISION DETAILS

CLIENT
DRIVERS JONAS
6 GROSNEVOR STREET
LONDON W1K 4DJ

JOB TITLE
KELLEY HOUSE
18–20 ROYAL COLLEGE STREET
LONDON NW1

DRAWING TITLE
GROUND FLOOR

JOB No.		DRAWING No. B7049/GF	
SHEET SIZE A1		REVISION SUFFIX 0	
SCALE 1:50	DATE MAR 2010	DRAWN PRC	CHECKED PRC