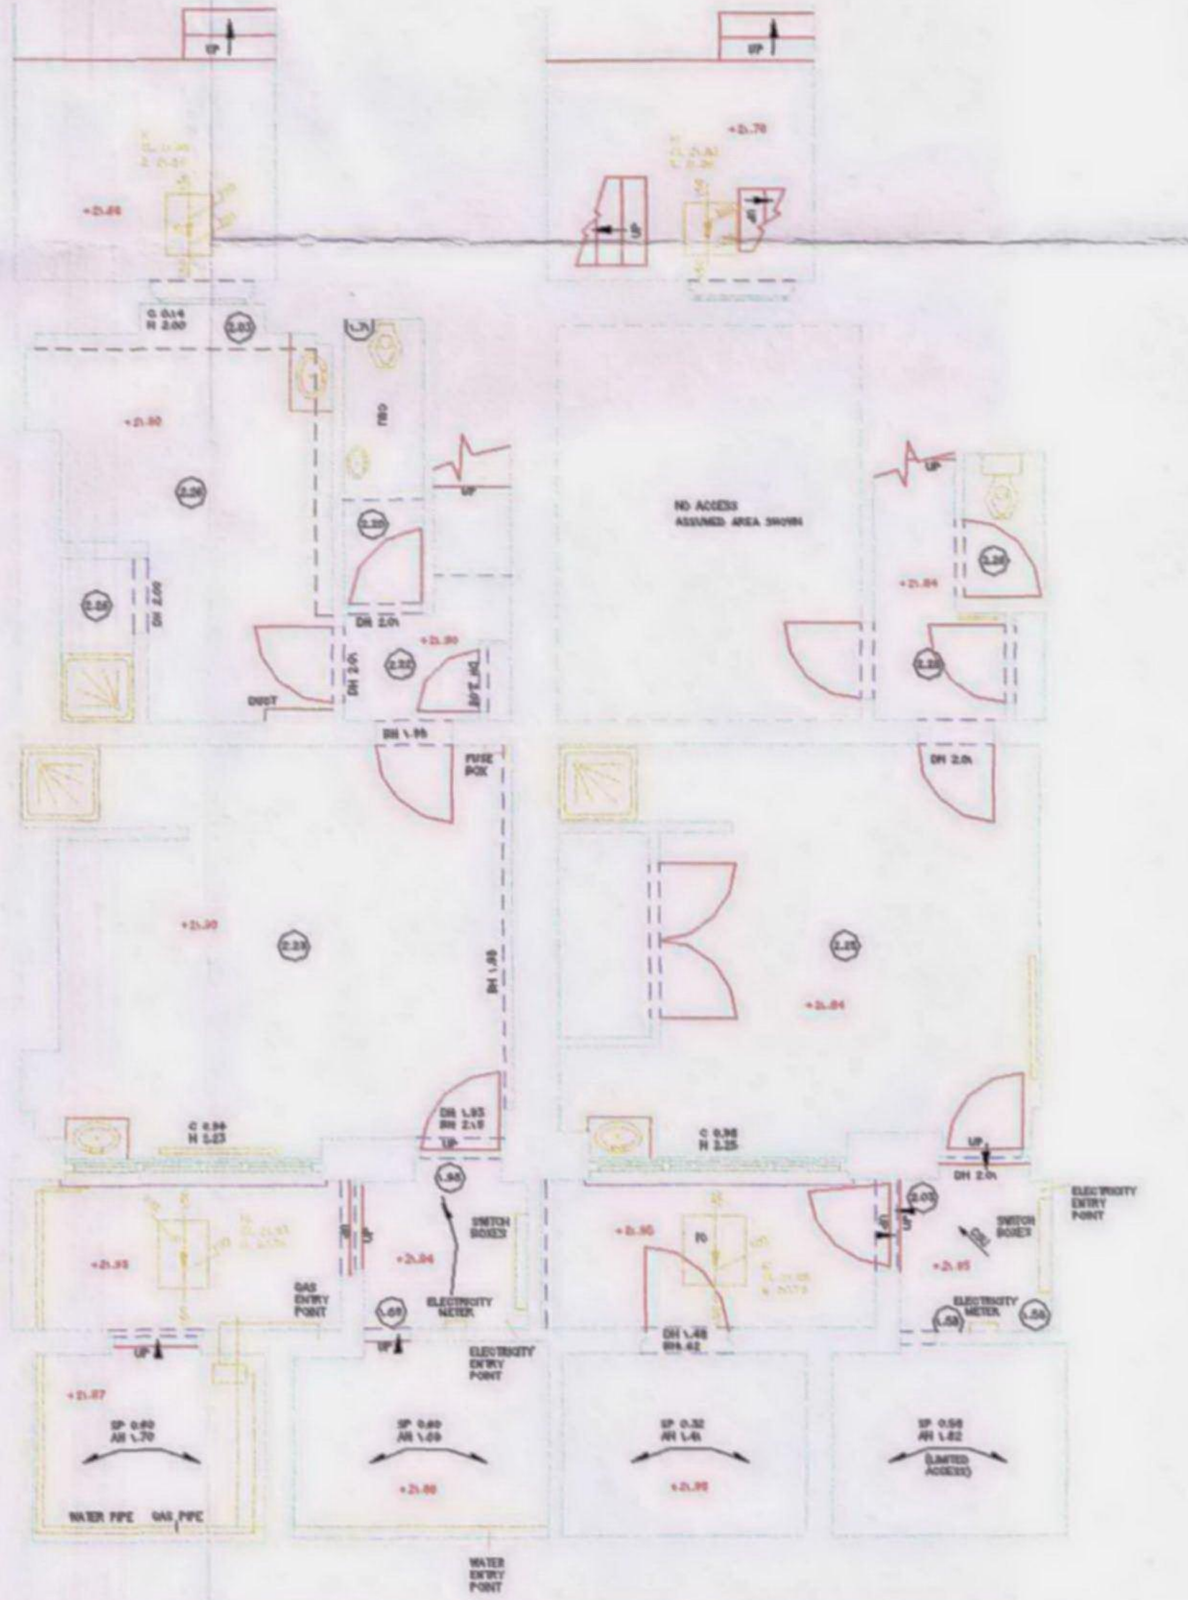

SURVEYED BY:
ENGINEERING LAND & BUILDING SURVEYS
98 MIDDLE STREET
BROCKHAM
SURREY
RH3 7JF
TEL: 01737 844981
FAX: 01737 841840

Job No B7063

LEGEND

ABBREVIATIONS (WHERE APPLICABLE)

FENCE TYPES AND DETAILS

NOTES

DATUM USED:

REV SUFFIX	DATE	INITIAL	REVISION DETAILS

CLIENT
DRIVERS JONAS
6 GROSNEVOR STREET
LONDON W1K 4DJ

JOB TITLE
KELLEY HOUSE
18–20 ROYAL COLLEGE STREET
LONDON NW1

DRAWING TITLE
LOWER GROUND FLOOR

JOB No.	DRAWING No. B7049/LGF
SHEET SIZE A1	REVISION SUFFIX 0
SCALE 1:50 / DATE MAR 2010	DRAWN PRC / CHECKED PRC