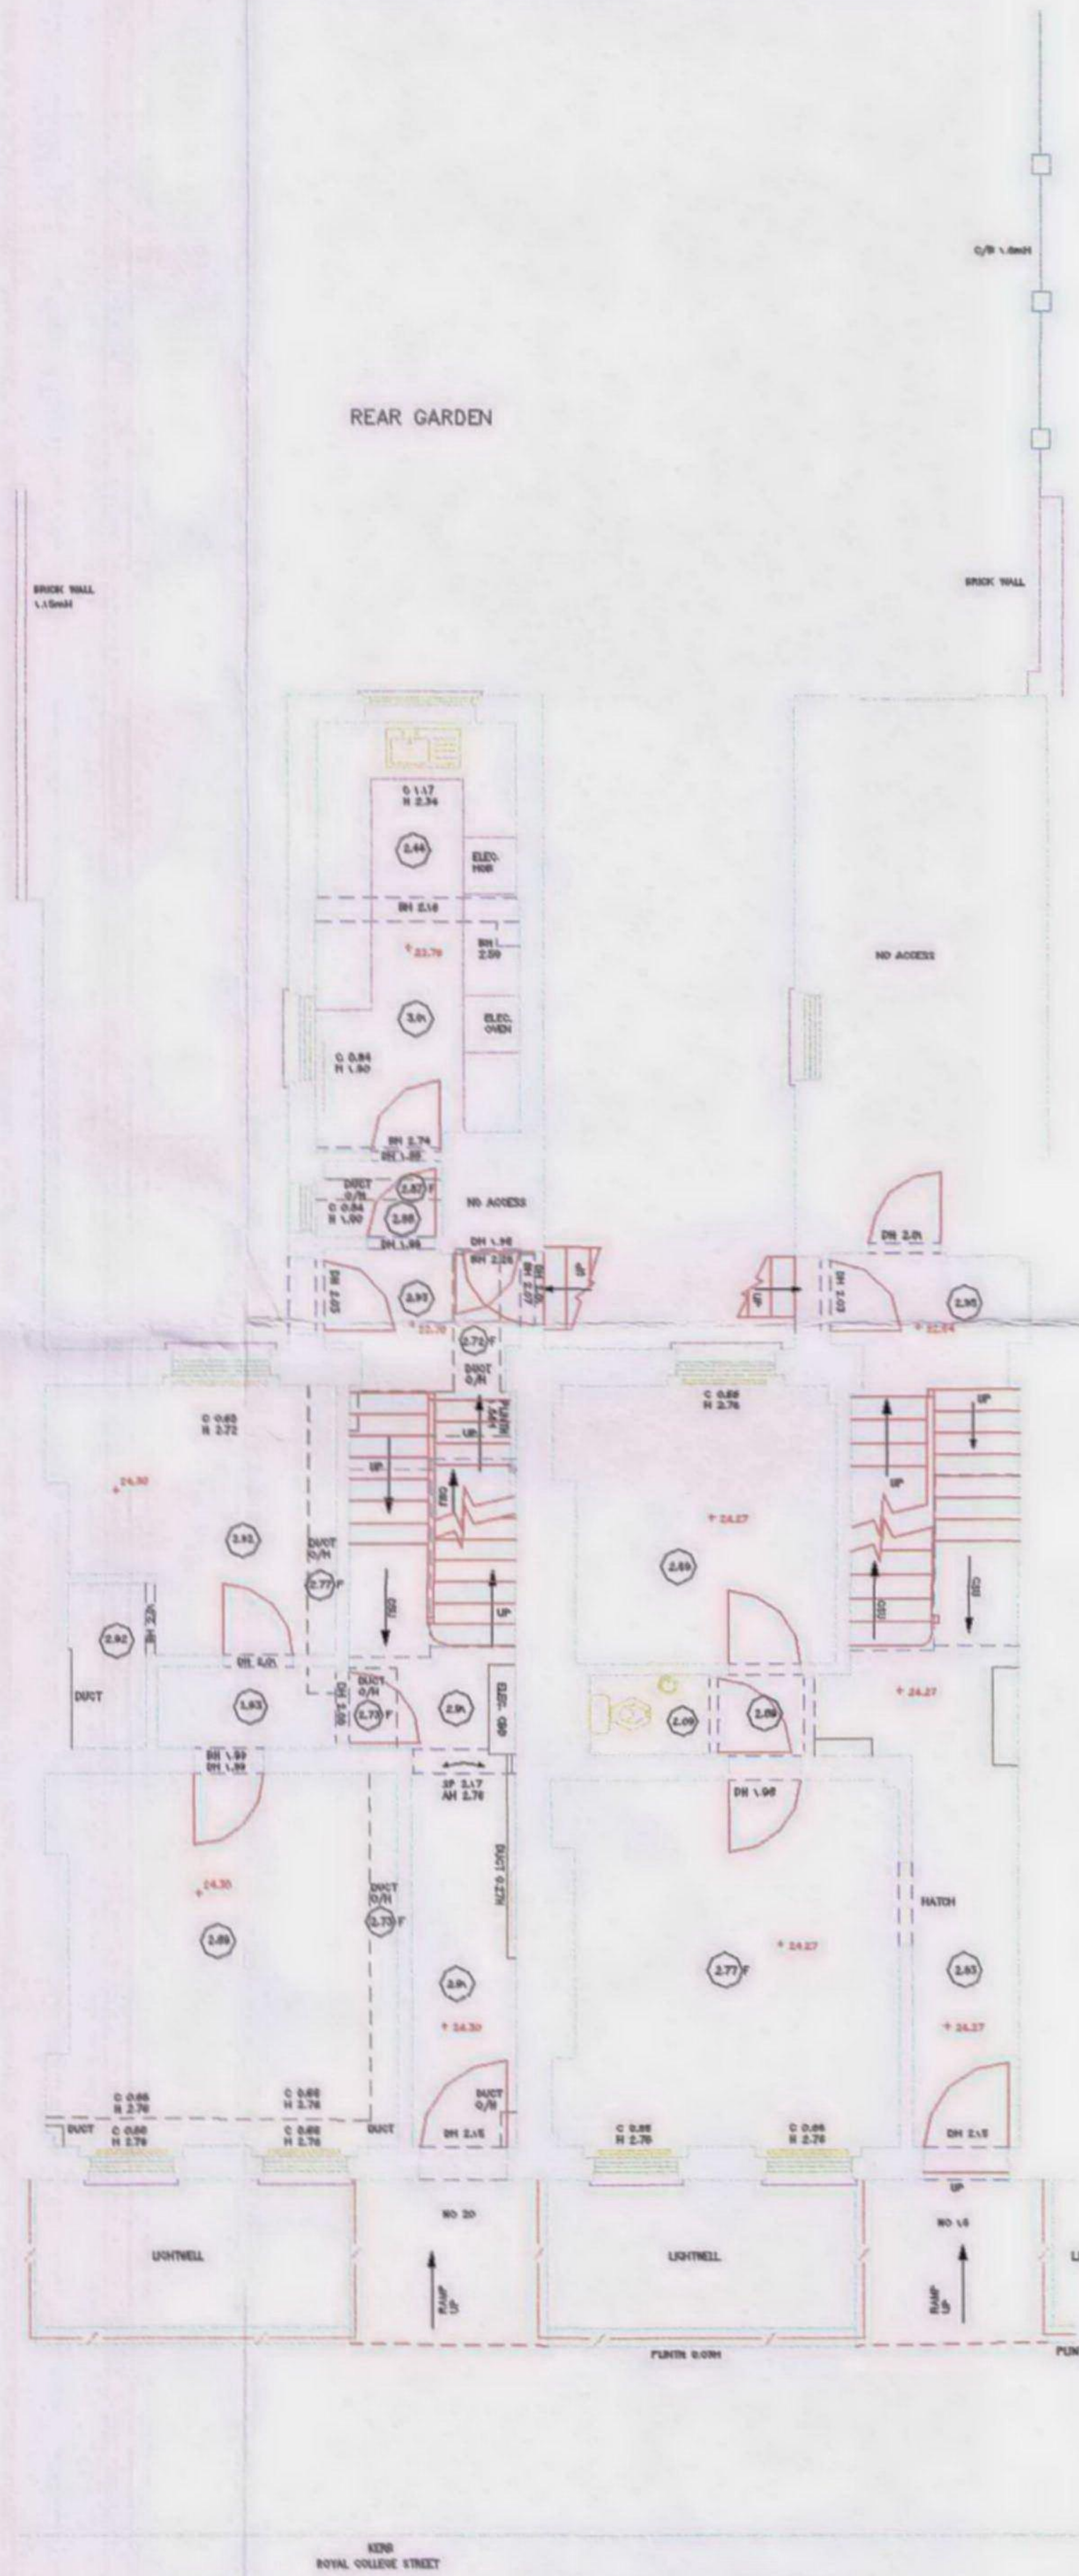

SURVEYED BY:
ENGINEERING LAND & BUILDING SURVEYS
98 MIDDLE STREET
BROCKHAM
SURREY
RH3 7JF
TEL: 01737 844981
FAX: 01737 841540

Job No B7063

LEGEND

ABBREVIATIONS (WHERE APPLICABLE)

FENCE TYPES AND DETAILS

NOTES

DATUM USED: NEWLYN

THIS SURVEY DATA HAS BEEN PREPARED FOR THE CLIENT DETAILED BELOW TO AN AGREED SPECIFICATION. UNLESS OTHERWISE AGREED IN WRITING THE LIABILITY OF ENGINEERING LAND & BUILDING SURVEYS IS LIMITED TO THE CLIENT OR HIS APPOINTED AGENT AND DOES NOT EXTEND TO USE BEYOND THE LIMITATIONS OF THE SPECIFICATION.

REV SUFFIX	DATE	INITIAL	REVISION DETAILS

CLIENT
DRIVERS JONAS
6 GROSNEVOR STREET
LONDON W1K 4DJ

JOB TITLE
KELLEY HOUSE
18–20 ROYAL COLLEGE STREET
LONDON NW1

DRAWING TITLE
GROUND FLOOR

JOB No.		DRAWING No.	B7049/GF
SHEET SIZE	A1	REVISION SUFFIX	0
SCALE 1:50	DATE MAR 2010	DRAWN PRC	CHECKED PRC