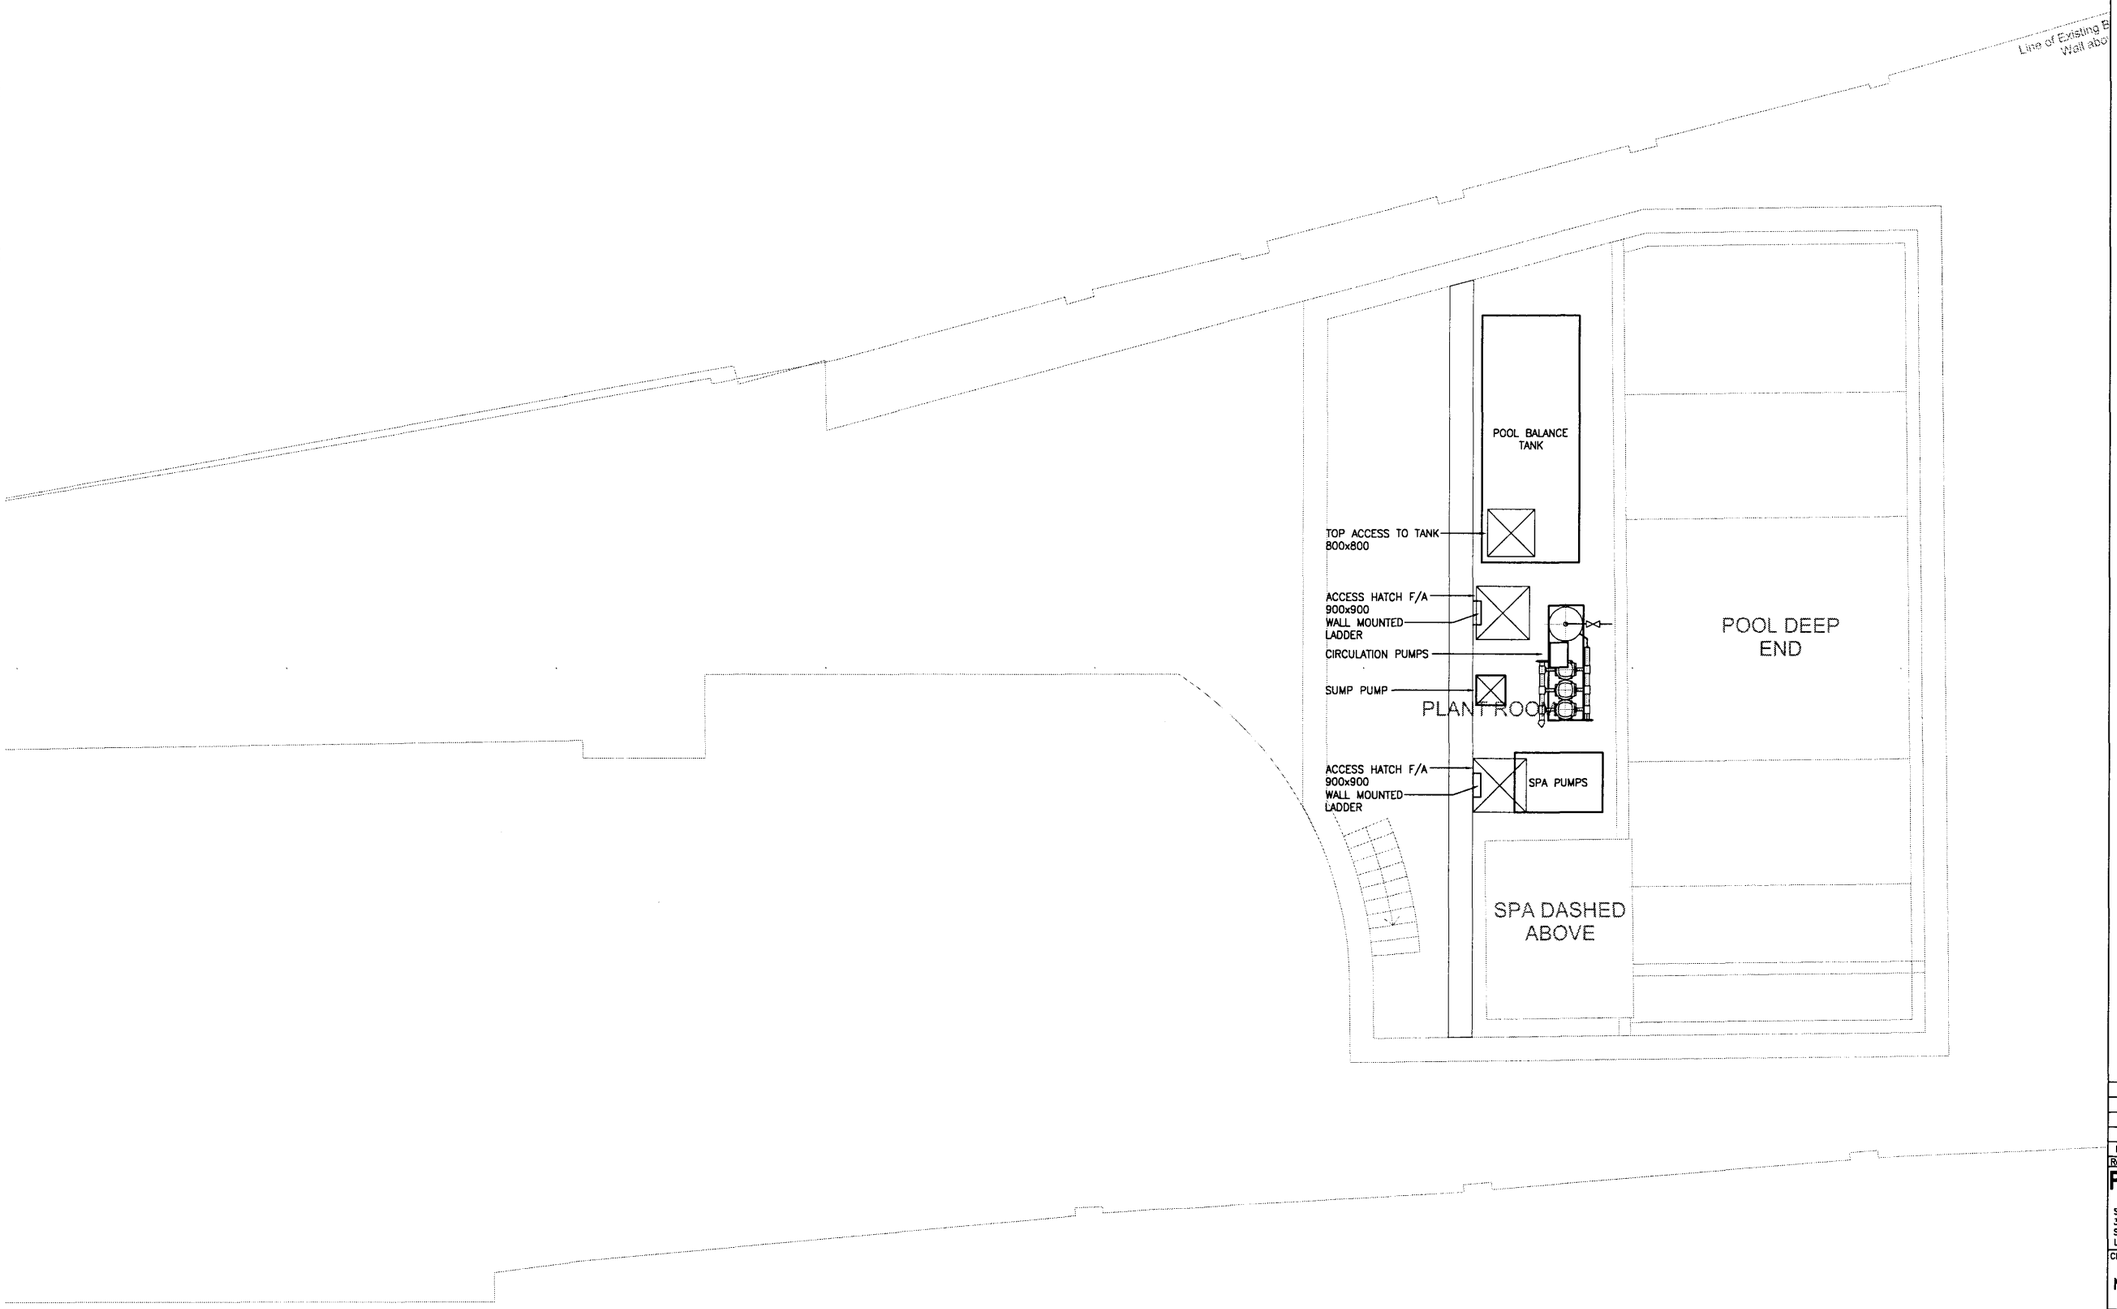

COPYRIGHT IN THIS DRAWING IS THE PROPERTY OF PETER DEER AND ASSOCIATES. IT MUST NOT BE REPRODUCED NOR AMENDED NOR USED FOR THE EXECUTION OF ANY WORKS WHETHER IN CONNECTION WITH THE PROPOSED WORKS FOR WHICH IT IS PREPARED OR OTHERWISE WITHOUT THE EXPRESS CONSENT IN WRITING OF PETER DEER AND ASSOCIATES.

QMS BS 5750/ISO 9000 REGISTERED FIRM

DO NOT SCALE FROM THIS DRAWING.
ALL DIMENSIONS TO BE CHECKED ON SITE.

NOTES

Rev	Description	Date
P	PRELIMINARY ISSUE	04.03.10

Peter Deer and Associates
Building Services ■ Consulting Engineers
South Point House
321 Chase Road
Southgate
London N14 6JT
Tel: 020 3232 0080
Fax: 020 3232 0090
www.peterdeer.co.uk

Client
NICK RITBLAT

Project
37 QUEENS GROVE

Title
SUB-BASEMENT LEVEL
PLANT LAYOUT

Date FEB 2010	Scale 1:50	Sheet Size A1
Drawn JM	Checked GW	Approved MJ

Drawing No. 3256/M/100 Rev P