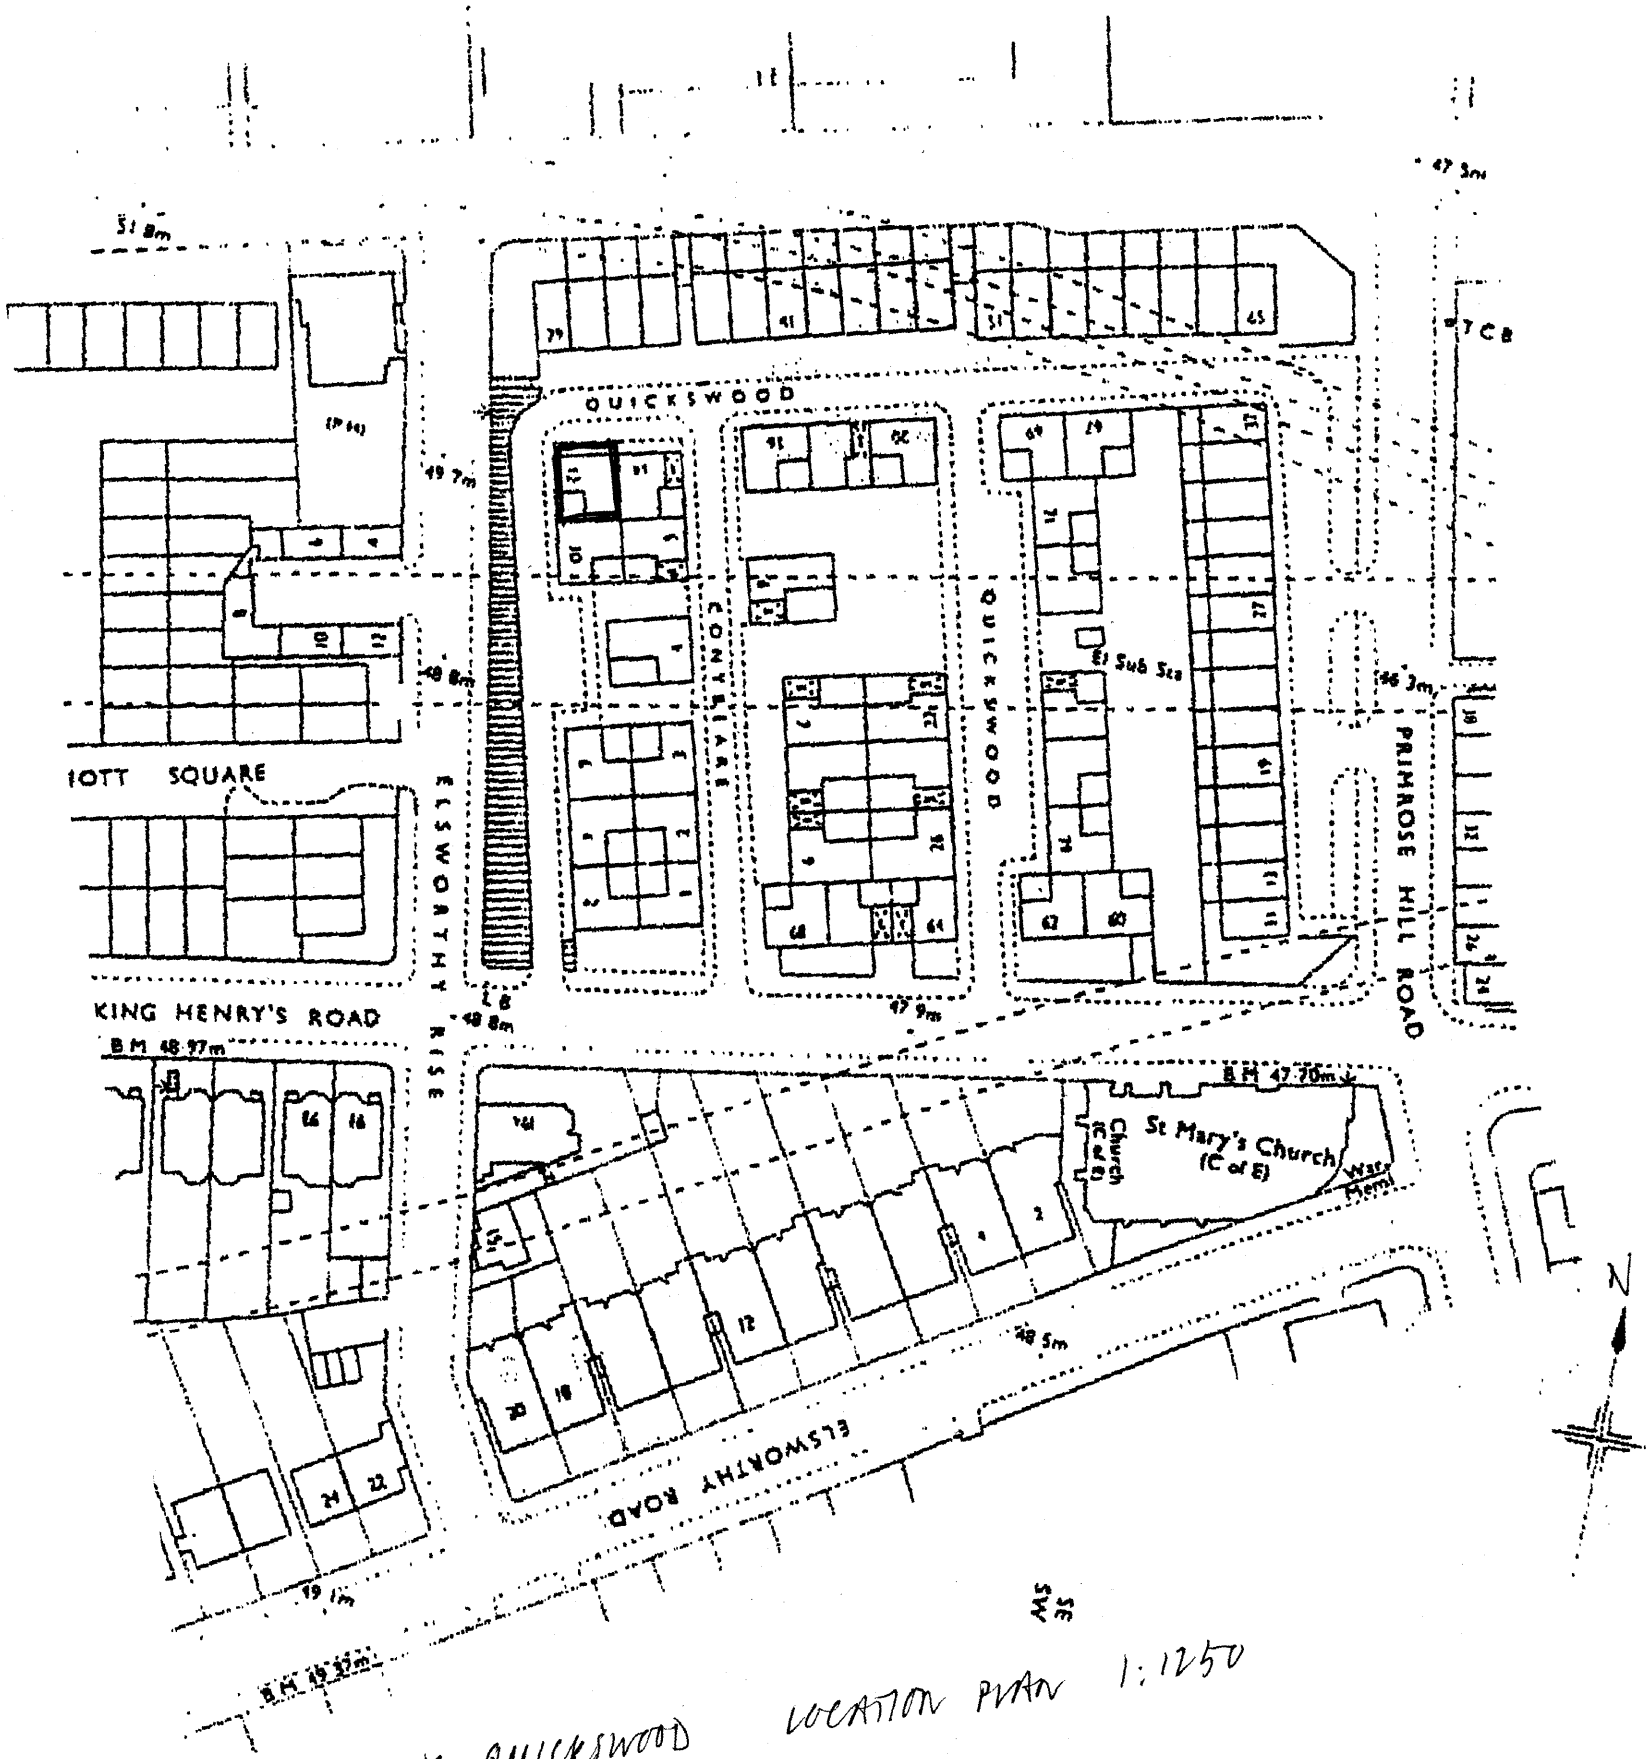

12 QUICKSWOOD LOCATION PLAN 1:1250