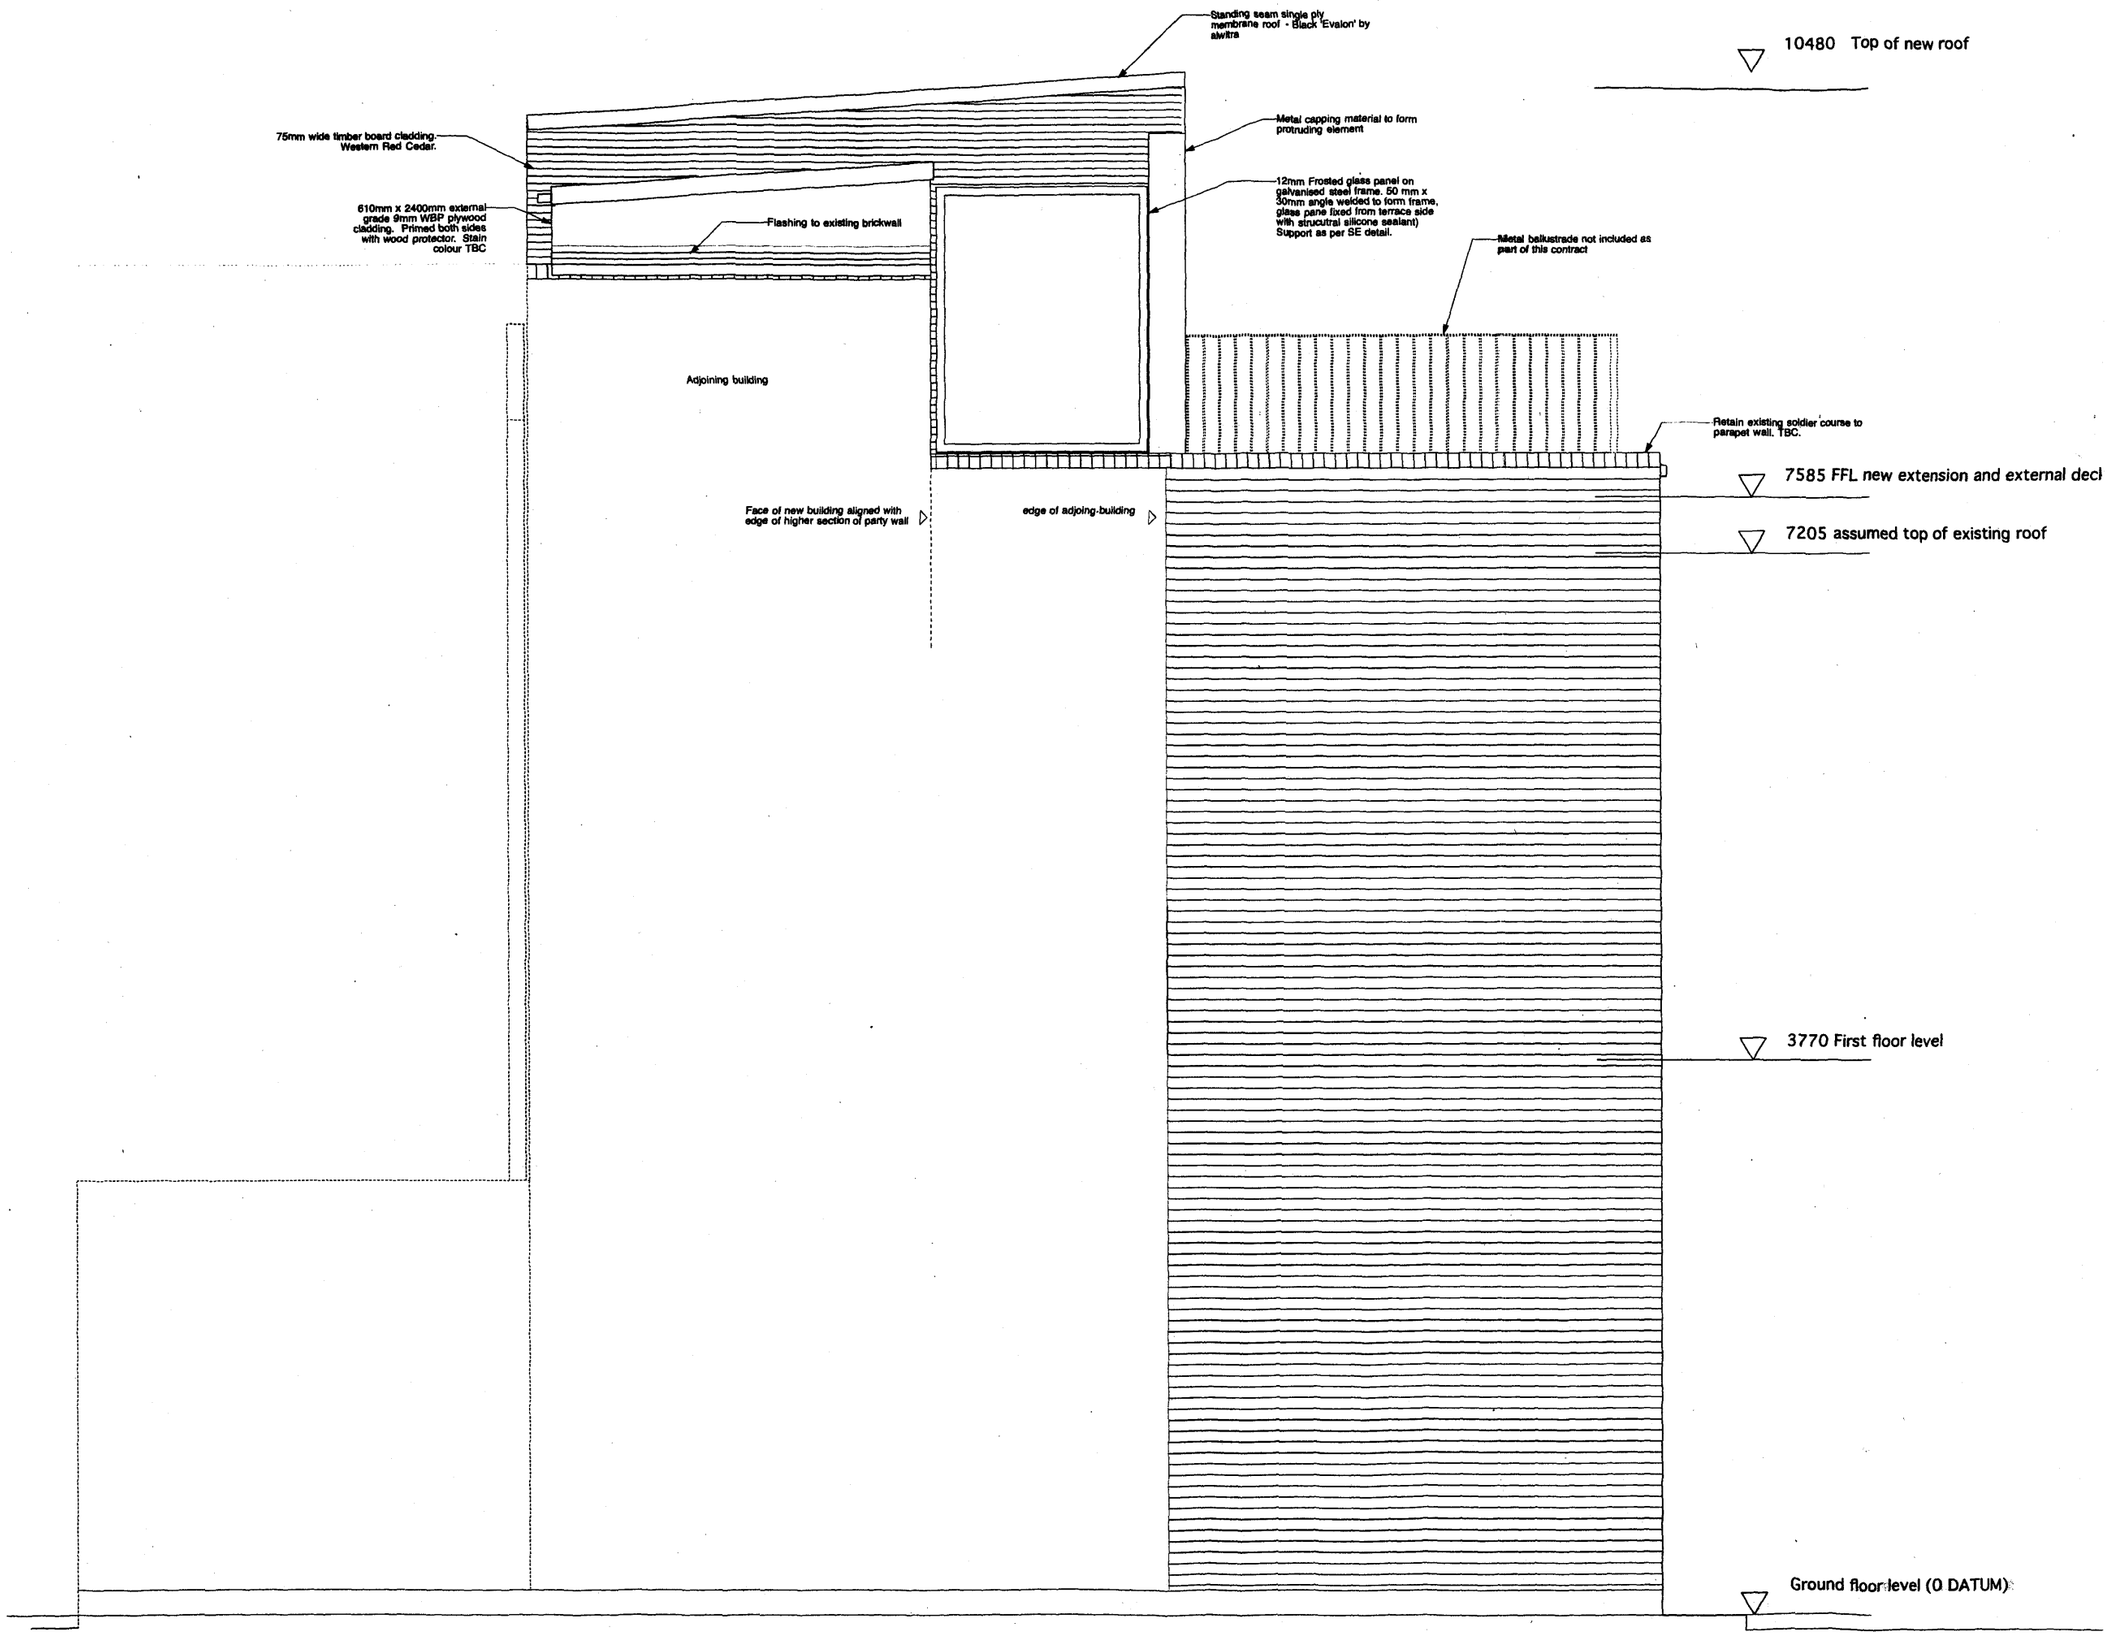

notes

Do not scale from drawings
Confirm all dimensions on site prior to manufacture
Confirm discrepancies with Architect prior to proceeding
Refer to all Engineers' documentation

REVISIONS

rev. no.	date	description
B	14-05-10	Height of glass screen ammended to relect planning condition
A	10-05-10	Drawing revised to show abutment to party wall. Chimney flue omitted

job no.	job title
507	Camden Mews NW1 9AH
date: 10-05-2010	dwg. title: Side Elevation 1 Proposed
TC (drawn)	1:20@A1 (scale)
	dwg. no.: 507_L-012 / rev. no.: B

status: 2ND STAGE TENDER

© Sarah Wigglesworth Architects
T +44 (0)20 7607 9200 F +44 (0)20 7607 5800
E mail@swarch.co.uk W www.swarch.co.uk