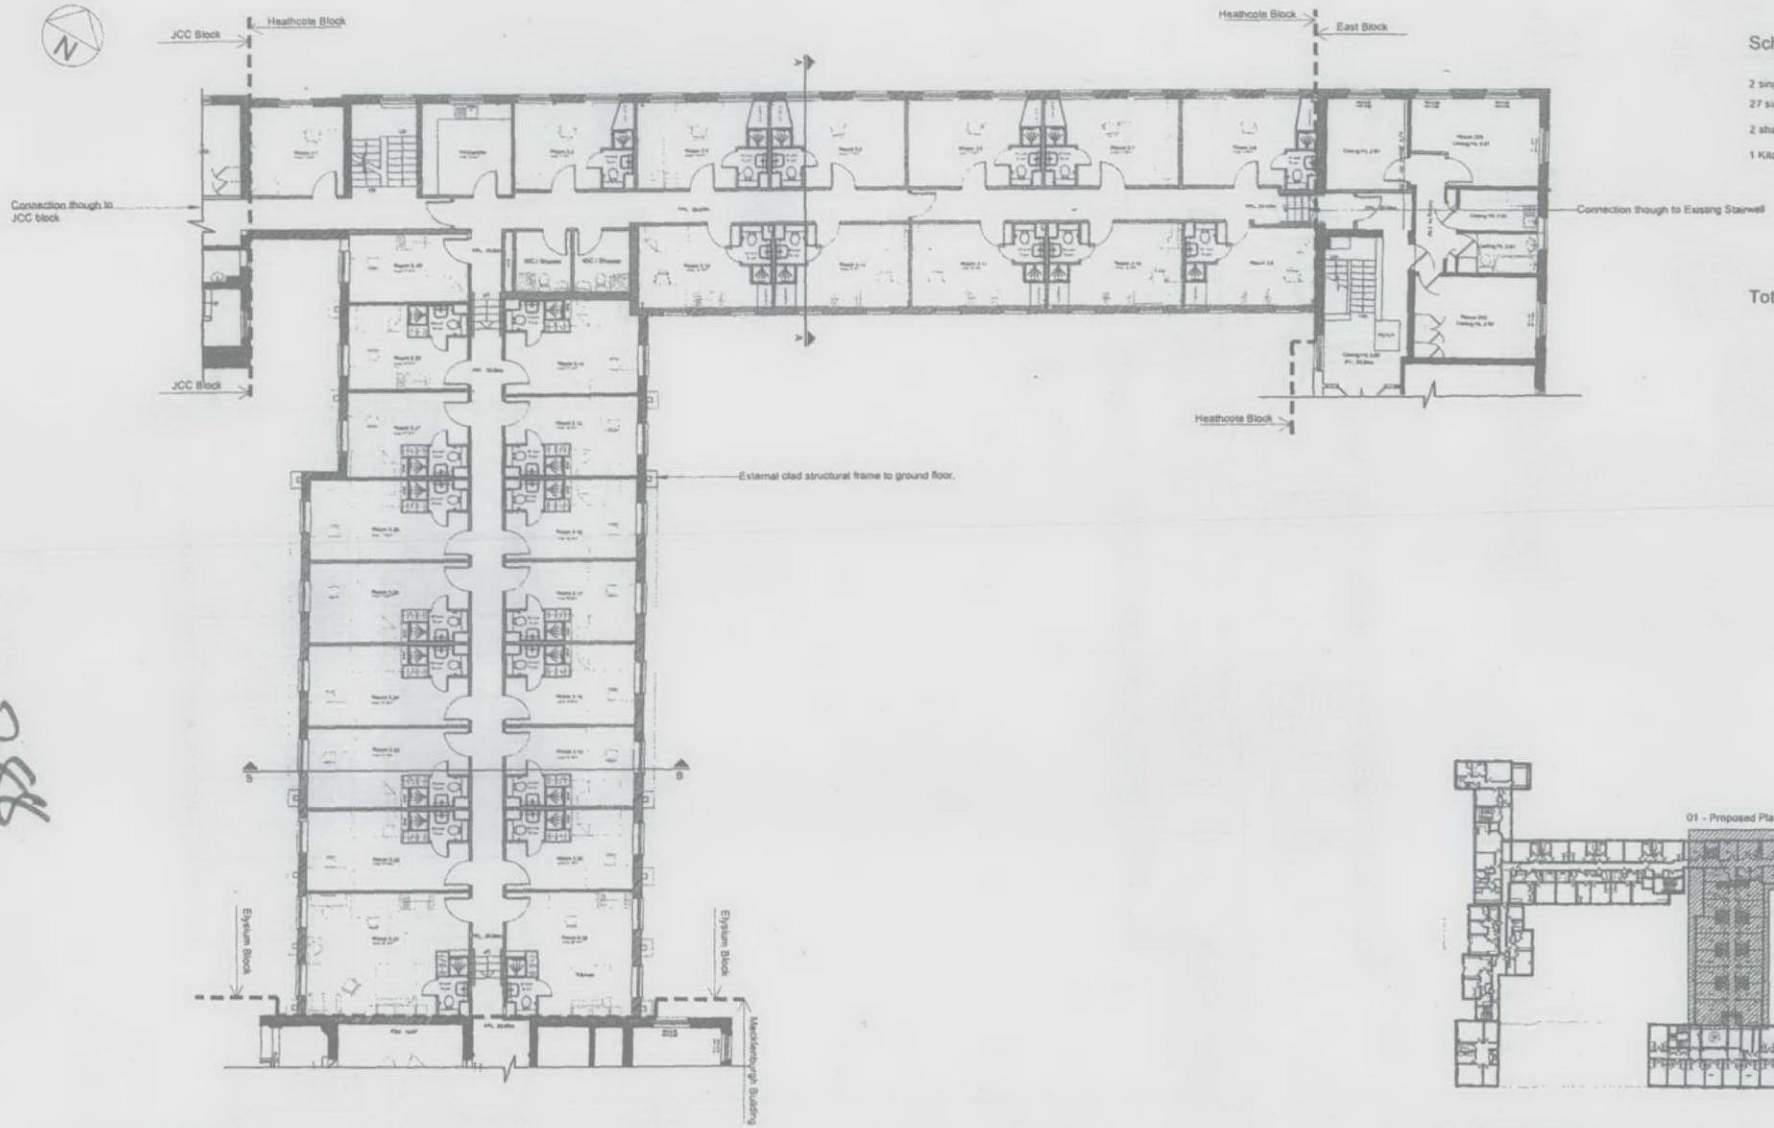

Schedule of Accommodation

2 single rooms with shared bathroom.

27 single rooms with ensuite.

2 shared WC's & Shower room

1 Kitchenette

Total Internal Gross Area 645m²

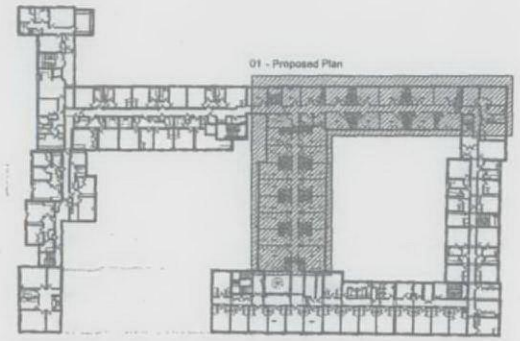

01 Proposed Third Floor Plan
Scale 1:100 @ A1 1:200 @ A3

02 Third Floor Plan
Scale 1:500 @ A1 1:1000 @ A3

Rev	Date	Details

Drawn

Client: Goodenough College
Status: PLANNING
Drawn: SF
Checked: MRW

Project: Extension to William Goodenough House
Title: Proposed 3rd floor Plans

Vista Architecture
Job No: 841558
Drawing No: 106
Rev:
Scale: 1:200@A1

architecture Vista with business vision

282