NOTE: THE PROPERTY OF THIS DRAWING AND DESIGN IS VESTED IN (DESIGNER) AND MUST NOT BE COPIED OR REPRODUCED IN ANY WAY WITHOUT THEIR WRITTEN CONSENT

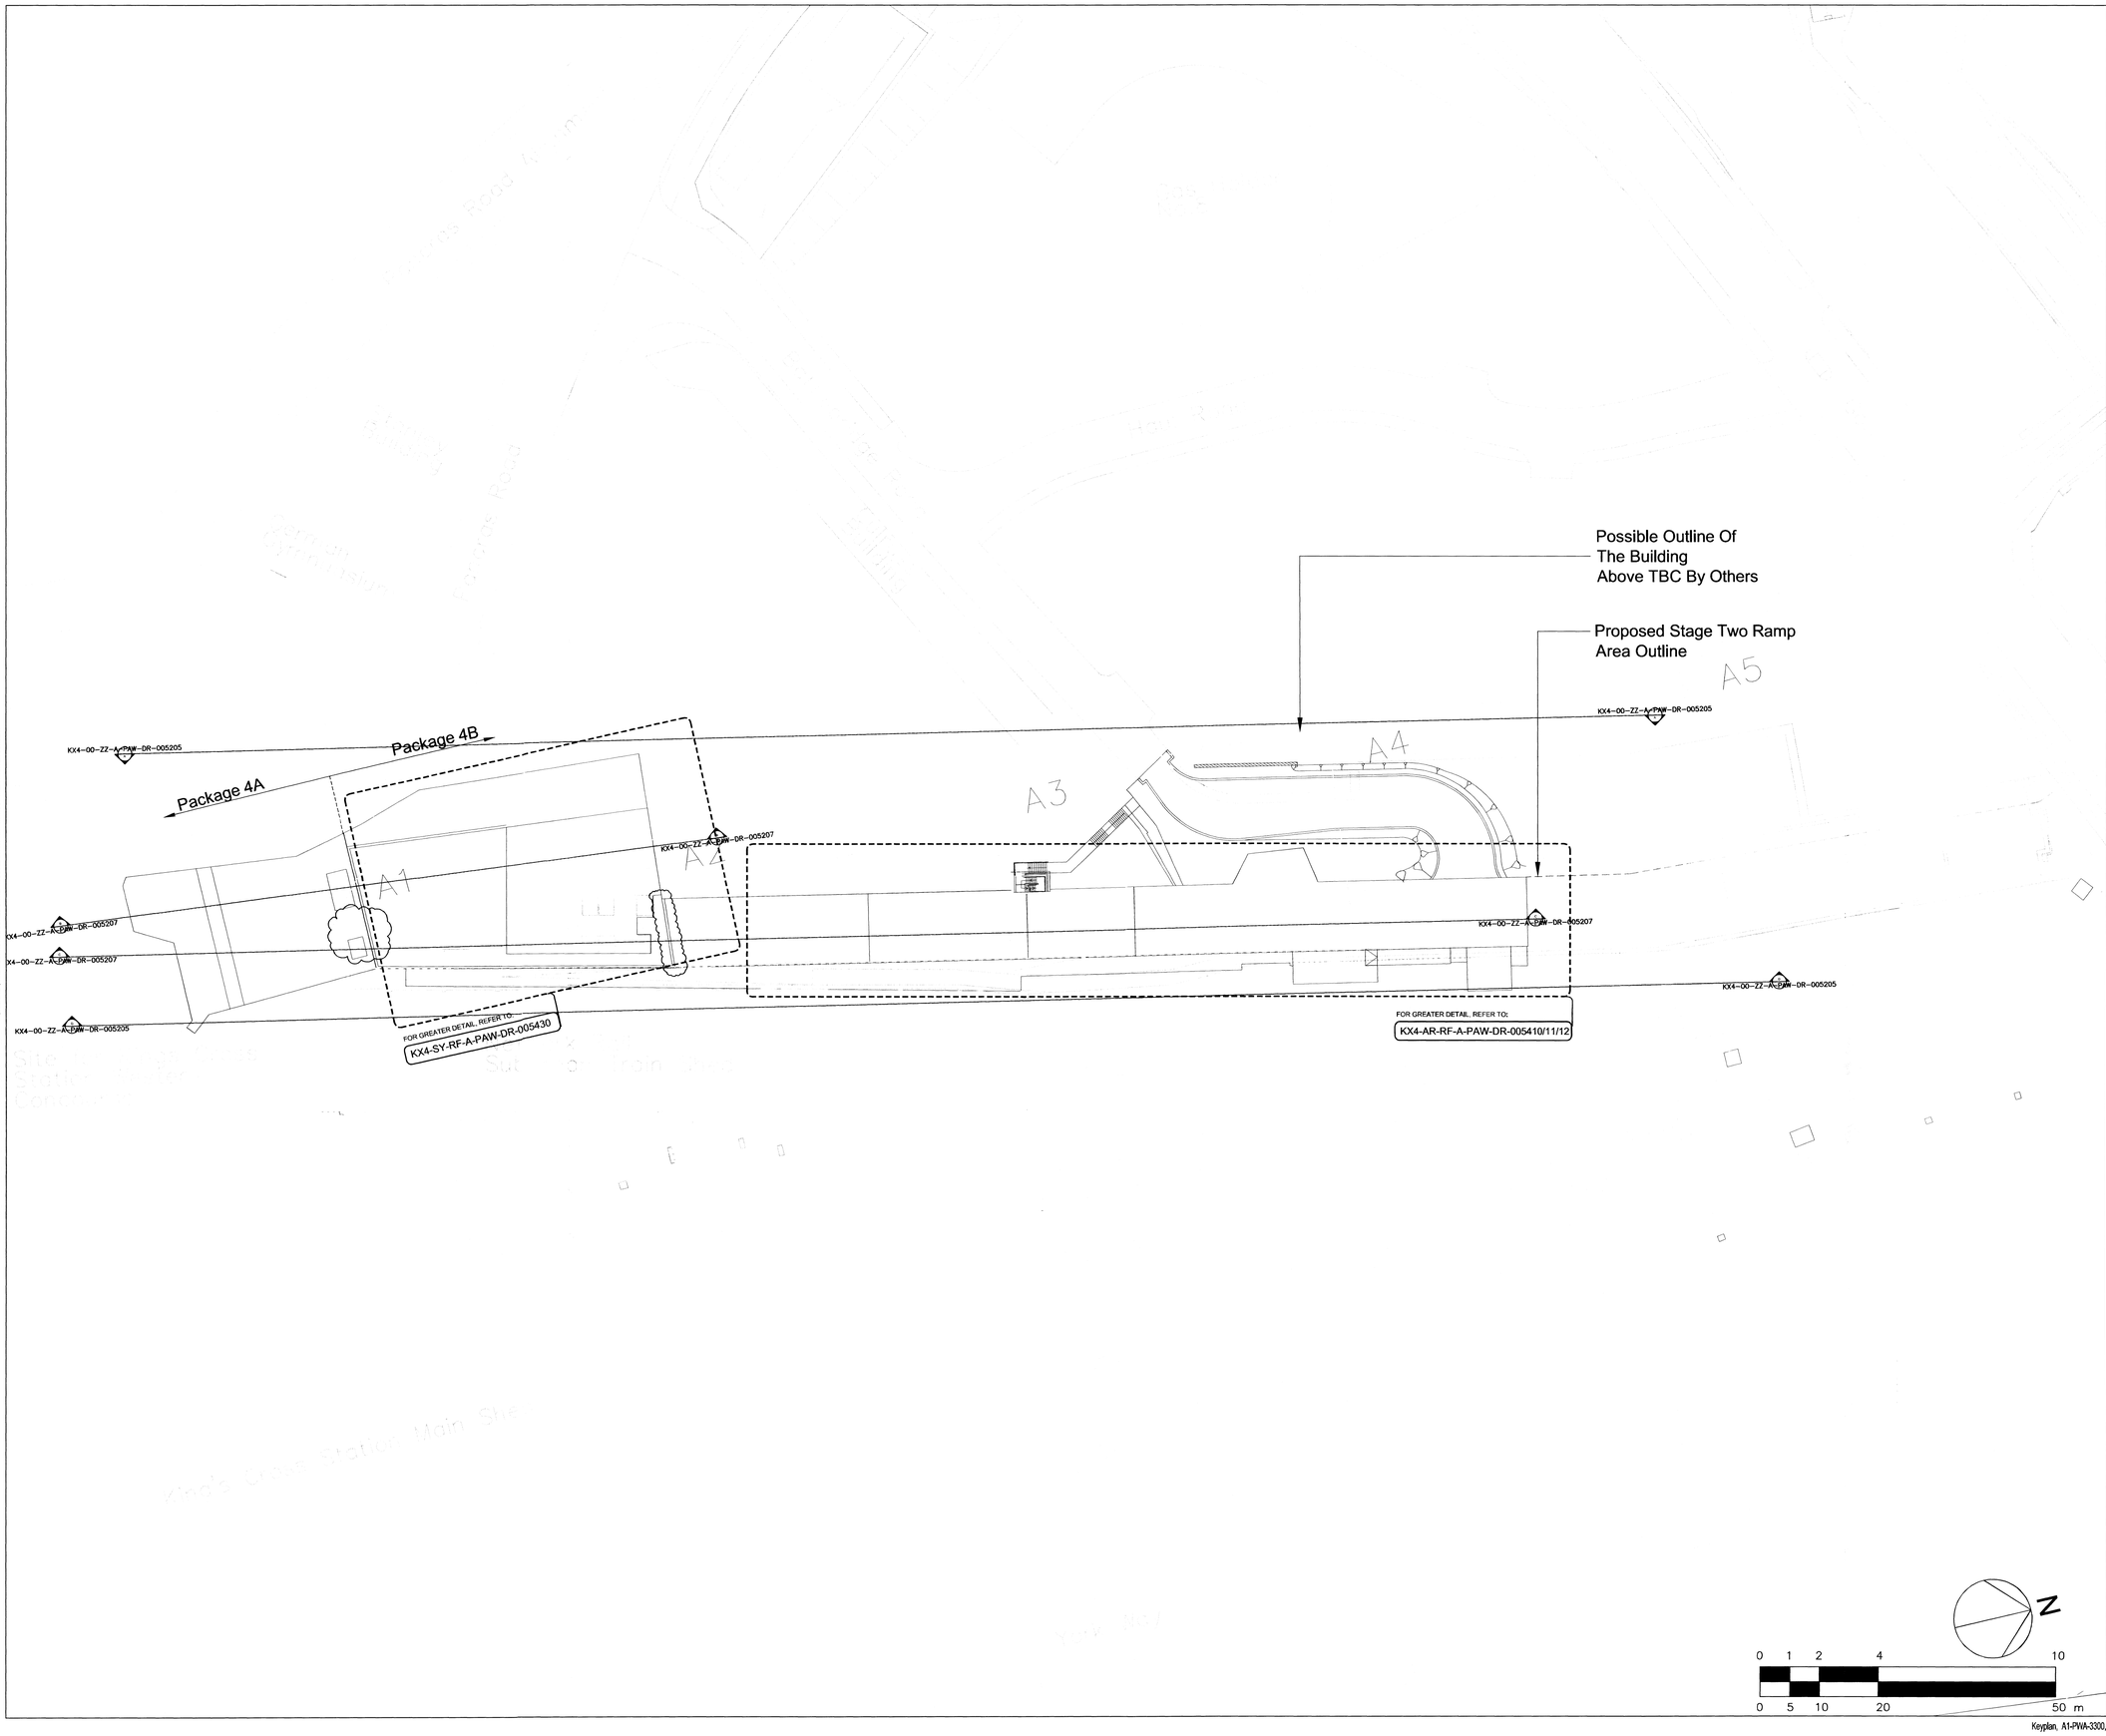

KEY PLAN

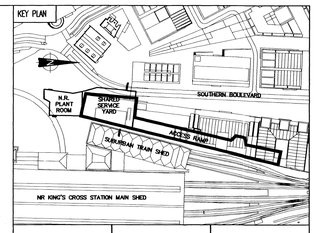

Construction Risks	Maintenance/cleaning Risks	Demolition/adaptation Risks

In addition to the hazard/risks normally associated with the types of work detailed on this drawing take note of the above.
It is assumed that all works on this drawing will be carried out by a competent contractor working, where appropriate, to an appropriate method statement.

SAFETY HEALTH AND ENVIRONMENTAL INFORMATION BOX

NOTES

1. ALL DIMENSIONS ARE IN MILLIMETERS
2. ALL LEVELS ARE IN METRES UNLESS SHOWN OTHERWISE

REV	COMMENT / DRAWN BY	D_DATE	CHECKED BY	C_DATE	APPROVED BY	A_DATE
05	Updated the SSY and AR junction A.B.	19.12.08	R.M	19.12.08	M.H	19.12.08
04	Revised Stair Following Building Controle Consultation A.B.	07.11.08	R.M	07.11.08	M.H	07.11.08
03	Revised Stair according to Building Regulation Part M A.B.	16.10.08	R.M	16.10.08	M.H	16.10.08
02	Issued for Construction A.B	26.09.08	R.M	26.09.08	M.H	26.09.08
01	Issued for Information A.B	18.07.08	R.M	18.07.08	M.H	18.07.08

DRAWN BY	CHECKED BY	APPROVED BY	DATE
AB	RM	MH	19 DEC 08

SCALES @ A1	ISSUING OFFICE	PROJECT NUMBER
1/500	PWA	3300

CLIENT APPROVAL

A – APPROVED

B – APPROVED WITH COMMENTS

C – DO NOT USE – AMMEND WITH COMMENTS AND RE-SUBMIT

STATUS	PURPOSE OF ISSUE
S10	FOR CONSTRUCTION

Taylor Woodrow Construction Ltd
TWC - Head Office
41, Clarendon Road
Watford
Hertfordshire
WD17 1TR
Tel: +44 (0)1923 478400

PROJECT

KING'S CROSS REDEVELOPMENT PROGRAMME

TITLE

PACKAGE 4A-4B
ROOF LEVEL PLAN

CLIENT

Network Rail

Architect
Pascall+Watson architects
5 Carlson Court 116 Putney Bridge Road London SW15 2NQ
telephone +44 020 8874 1311
facsimile +44 020 8874 2584
www.pascalls.co.uk

This drawing is issued on behalf of Pascall+Watson architects limited.

DRAWING NUMBER	REV
KX4-00-RF-A-PAW-DR-005209	05

Keyplan, A1-PWA-3300, KX4-00-RF-A -PAW-M2-005001,KX4-00-XX-A -PAW-M2-005100, KX4-00-XX-A -PAW-M2-005105