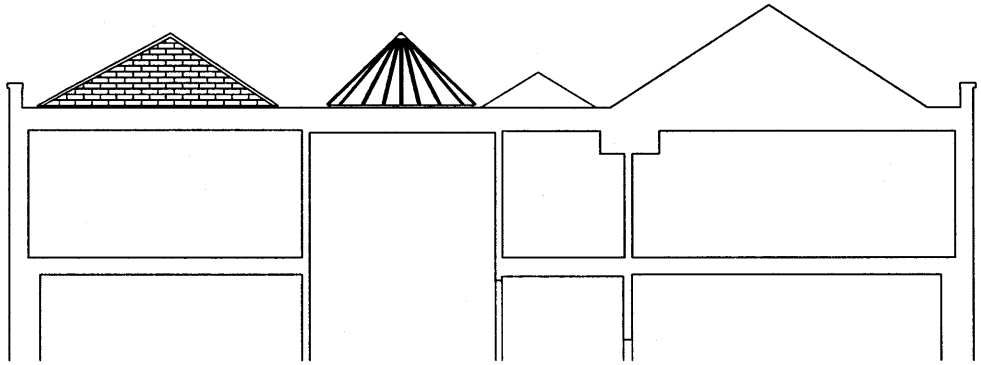

Existing Roof

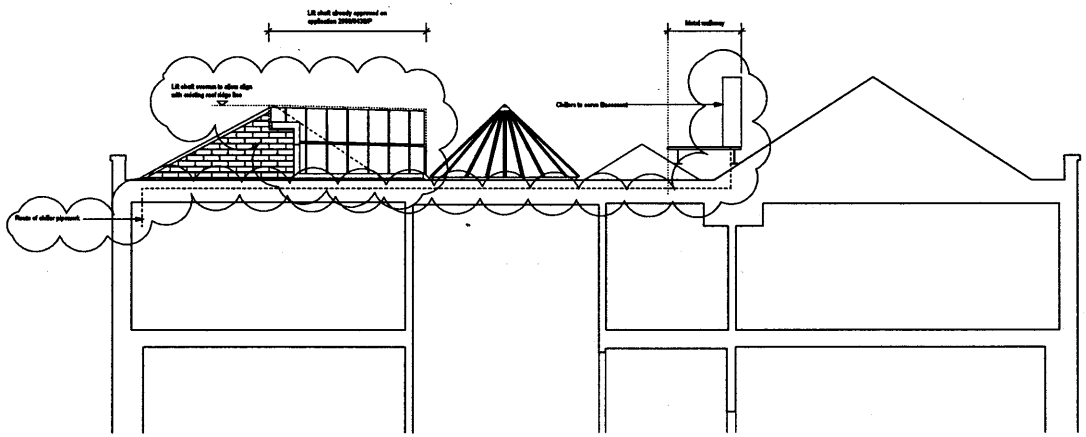


Proposed Roof

**Notes**

1. Do not scale from drawing.
2. All dimensions in millimetres unless noted otherwise.
3. No deviation may be made from the details shown on this drawing without the prior permission of the architect.
   Any discrepancy between this and any other documents shall be referred immediately to the architect, IF IN DOUBT ASK.

**Revisions**

| | | |
|---|---|---|
| A | 01.04.10 | Issued for planning. |
| B | 20.05.10 | Roof of lift shaft and cooling system amended for Planning |

| | |
|---|---|
| Client | Wiener Library |
| Project | 29 Russell Square |
| Drawing Title | Existing and Proposed Roof Elevation |
| Scale 1:50 / A1 | Date March 2010 Drawn JA |
| Job no. 0287 | Dwg no. PL(00)30 Rev no. A |

BARBARA WEISS ARCHITECTS LTD
16A GRANGE GROVE LONDON N7 9LE TEL. 020 7609 0947 FAX. 020 7700 5942

Rev B