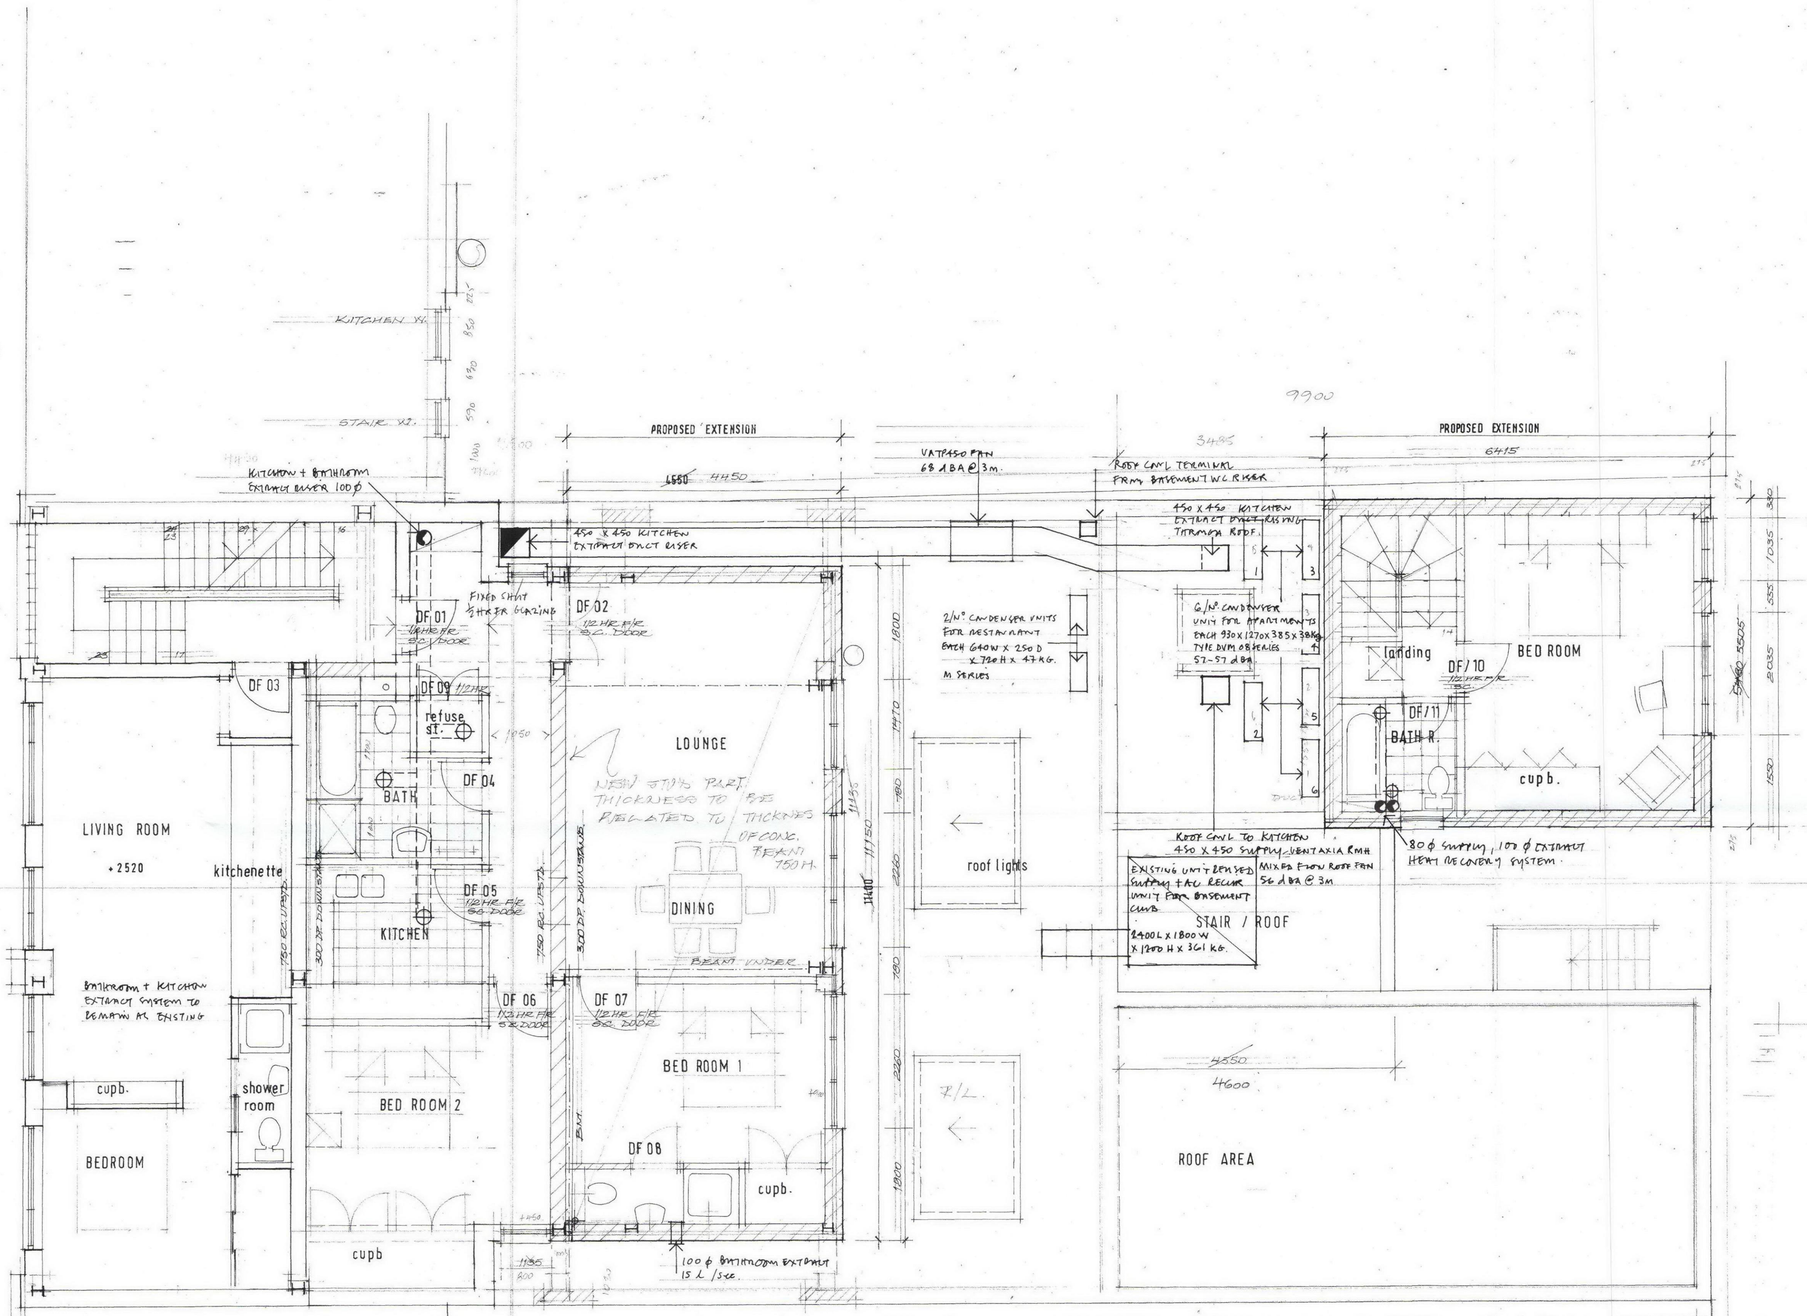

EXTG. 330 BRICK WALL.

ALL EXTG.

FIRST FLOOR LAYOUT.

+ HEIGHT

INCREASE WIDTH OF WINDOW. SCREW FIX SHUT AND INSTALL OBSCURED GLAZING

/ 450 CILL + 1800 WINDOW +250 W/HEAD. / CHECK

STAIR W.

SIZE OF WINDOW +450H + 1825 X 800 + 250 W/HEAD = 1.44 SQ.M.

BED ROOM FLOOR AREA 4050 X 3300 = 13.365 SQ.M.

10% WINDOW 1.33

Rev	Date	Description

Project	Dwg	Revision
1st floor	03 ER	
18/22 INVERNESS STREET, LONDON		
Drawing Title	**Date**	**Scale**
M&E DUCT WORK LAYOUT		1:50 @ A1

Environmental Resolution (UK) Ltd
Westward House, 2 Bury Road, Hatfield, Hertfordshire, AL10 8BJ
T: 01707 265 700
F: 01707 265 750
Email: Info@envirores.co.uk

COPYRIGHT OF THIS DRAWING RESIDES WITH ENVIROMENTAL RESOLUTION. THIS DRAWING SHOWS DESIGN INTENT ONLY, ANY DIMENSIONS ARE TO BE CHECKED ON SITE PRIOR TO CONSTRUCTION OR