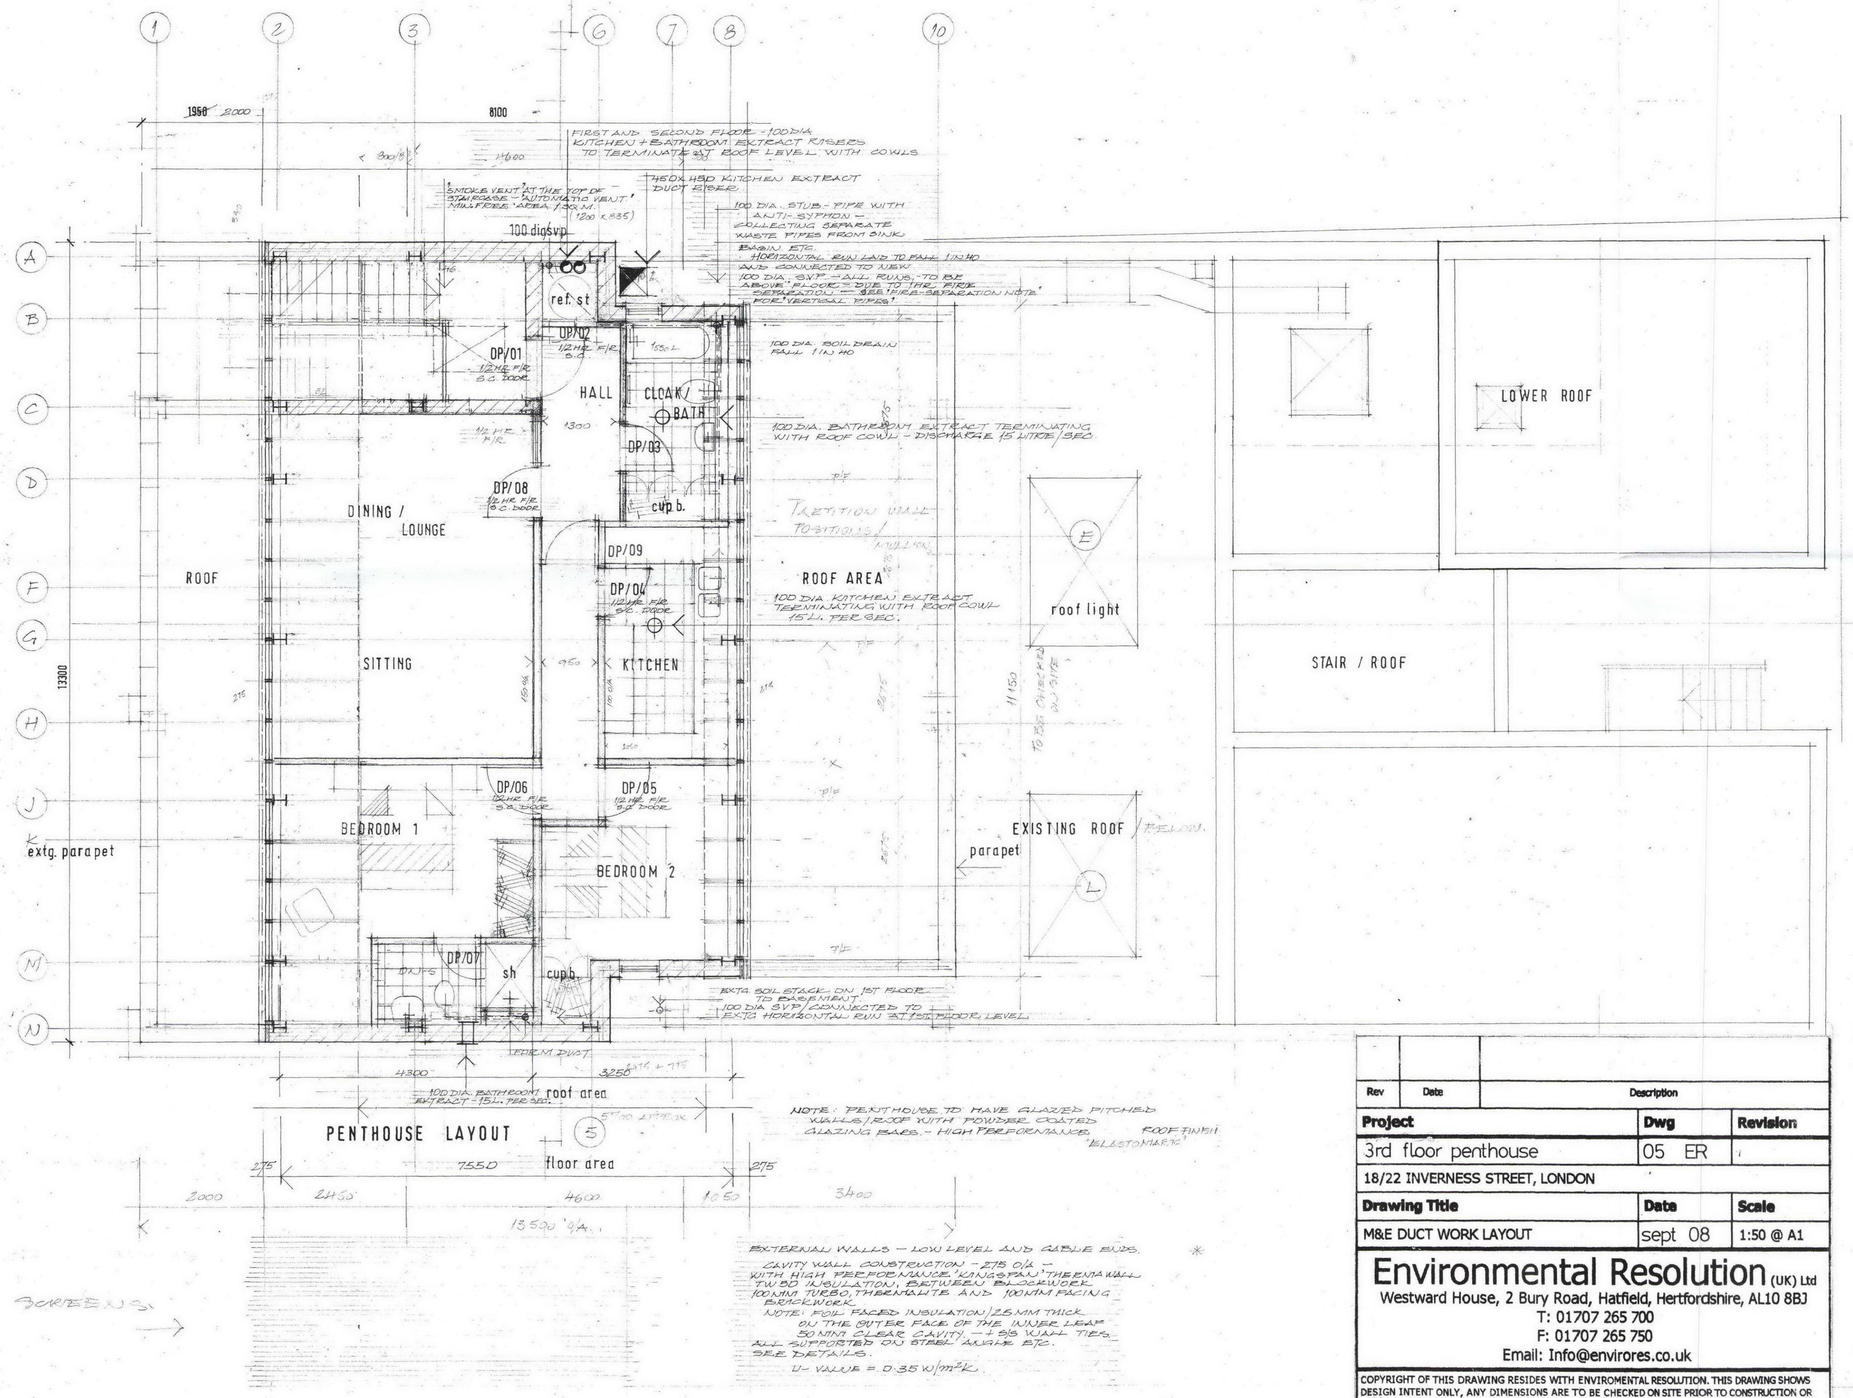

Rev	Date	Description

Project	Dwg	Revision
3rd floor penthouse	05 ER	1
18/22 INVERNESS STREET, LONDON		
Drawing Title	**Date**	**Scale**
M&E DUCT WORK LAYOUT	sept 08	1:50 @ A1

Environmental Resolution (UK) Ltd
Westward House, 2 Bury Road, Hatfield, Hertfordshire, AL10 8BJ
T: 01707 265 700
F: 01707 265 750
Email: Info@envirores.co.uk

COPYRIGHT OF THIS DRAWING RESIDES WITH ENVIROMENTAL RESOLUTION. THIS DRAWING SHOWS DESIGN INTENT ONLY, ANY DIMENSIONS ARE TO BE CHECKED ON SITE PRIOR TO CONSTRUCTION OR PRODUCTION.