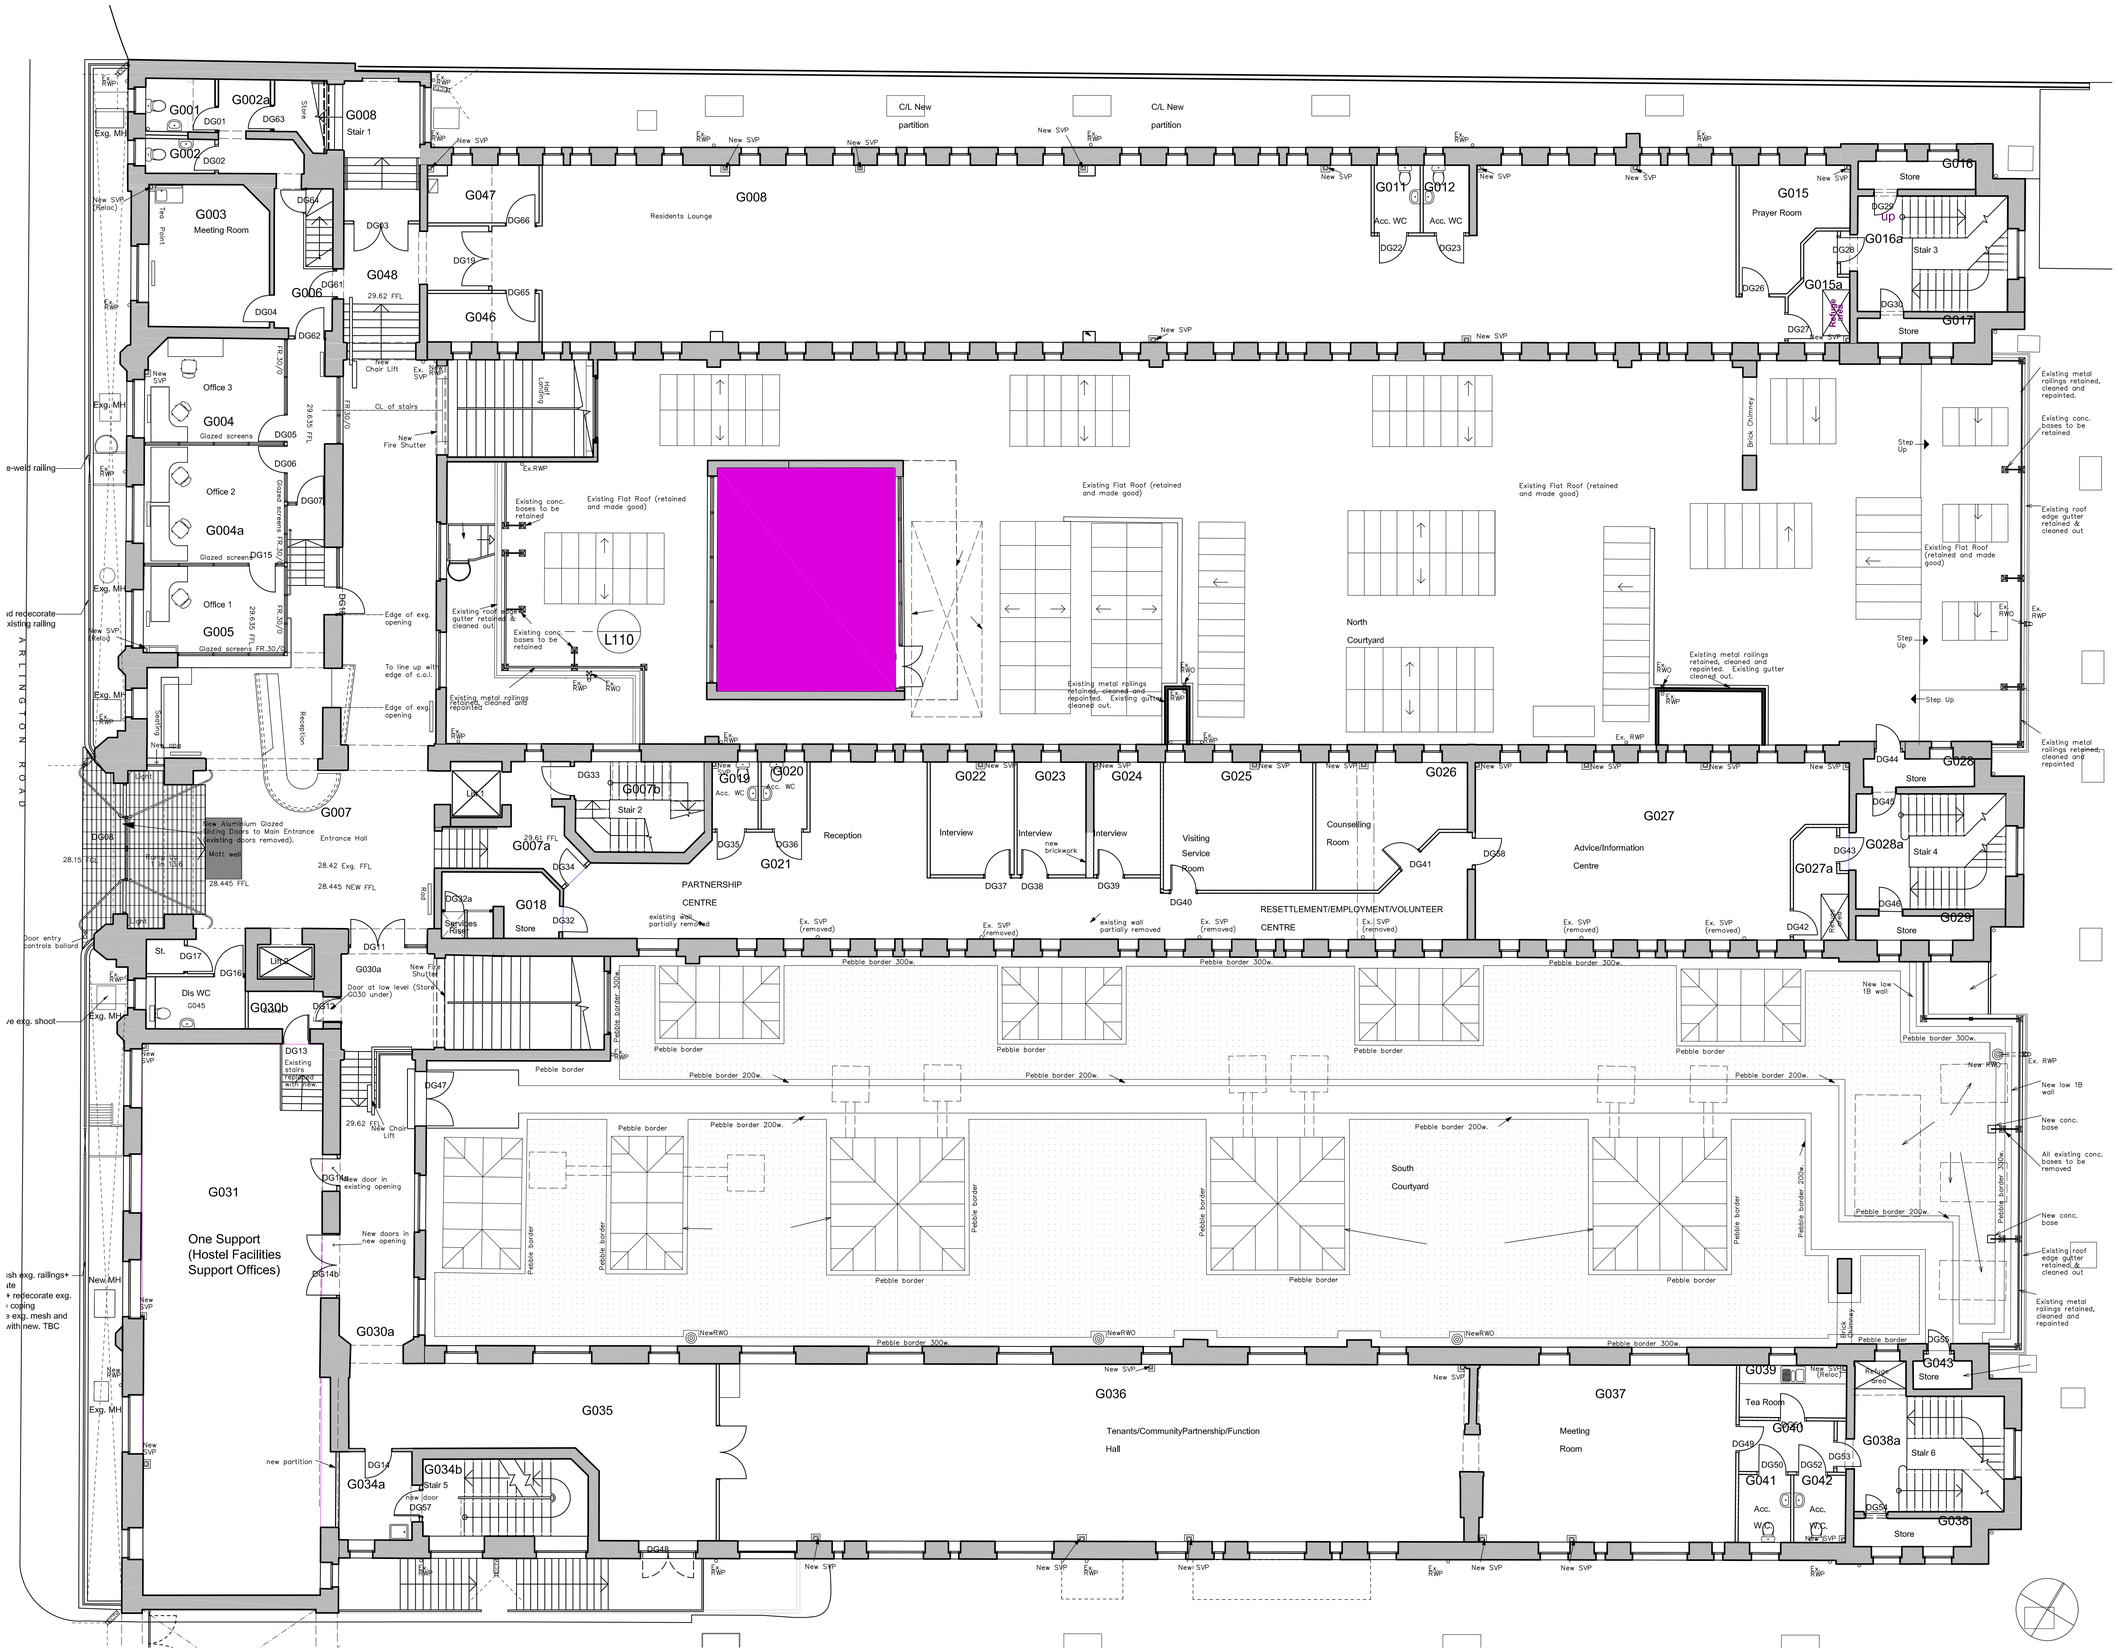

GENERAL NOTES

1. Do not scale from this drawing.
2. All dimensions must be checked on site and any discrepancies verified with the architect.
3. Unless shown otherwise, all dimensions are to structural surfaces.

Social Enterprise units

B 30.04.10: Notes added
A. 25.01.10: Updated

CLIENT: One Housing Group

JOB TITLE: ARLINGTON HOUSE

DRAWING: GROUND FLOOR LAYOUT PROPOSED SOCIAL ENTERPRISE UNITS

SCALE	CHECKED
NTS	DR
DRAWN	DATE
AHO	17.11.10

ARCHITECTS MASTERPLANNERS LANDSCAPE ARCHITECTS INTERIOR DESIGNERS
Levitt Bernstein
LEVITT BERNSTEIN ASSOCIATES KINGSLAND PASSAGE LONDON E8 2BB
T: 020 - 7275 7676 F: 020 - 7275 9348 E: post@levittbernstein.co.uk

DRAWING No. 2847_SK055

REVISIONS A B