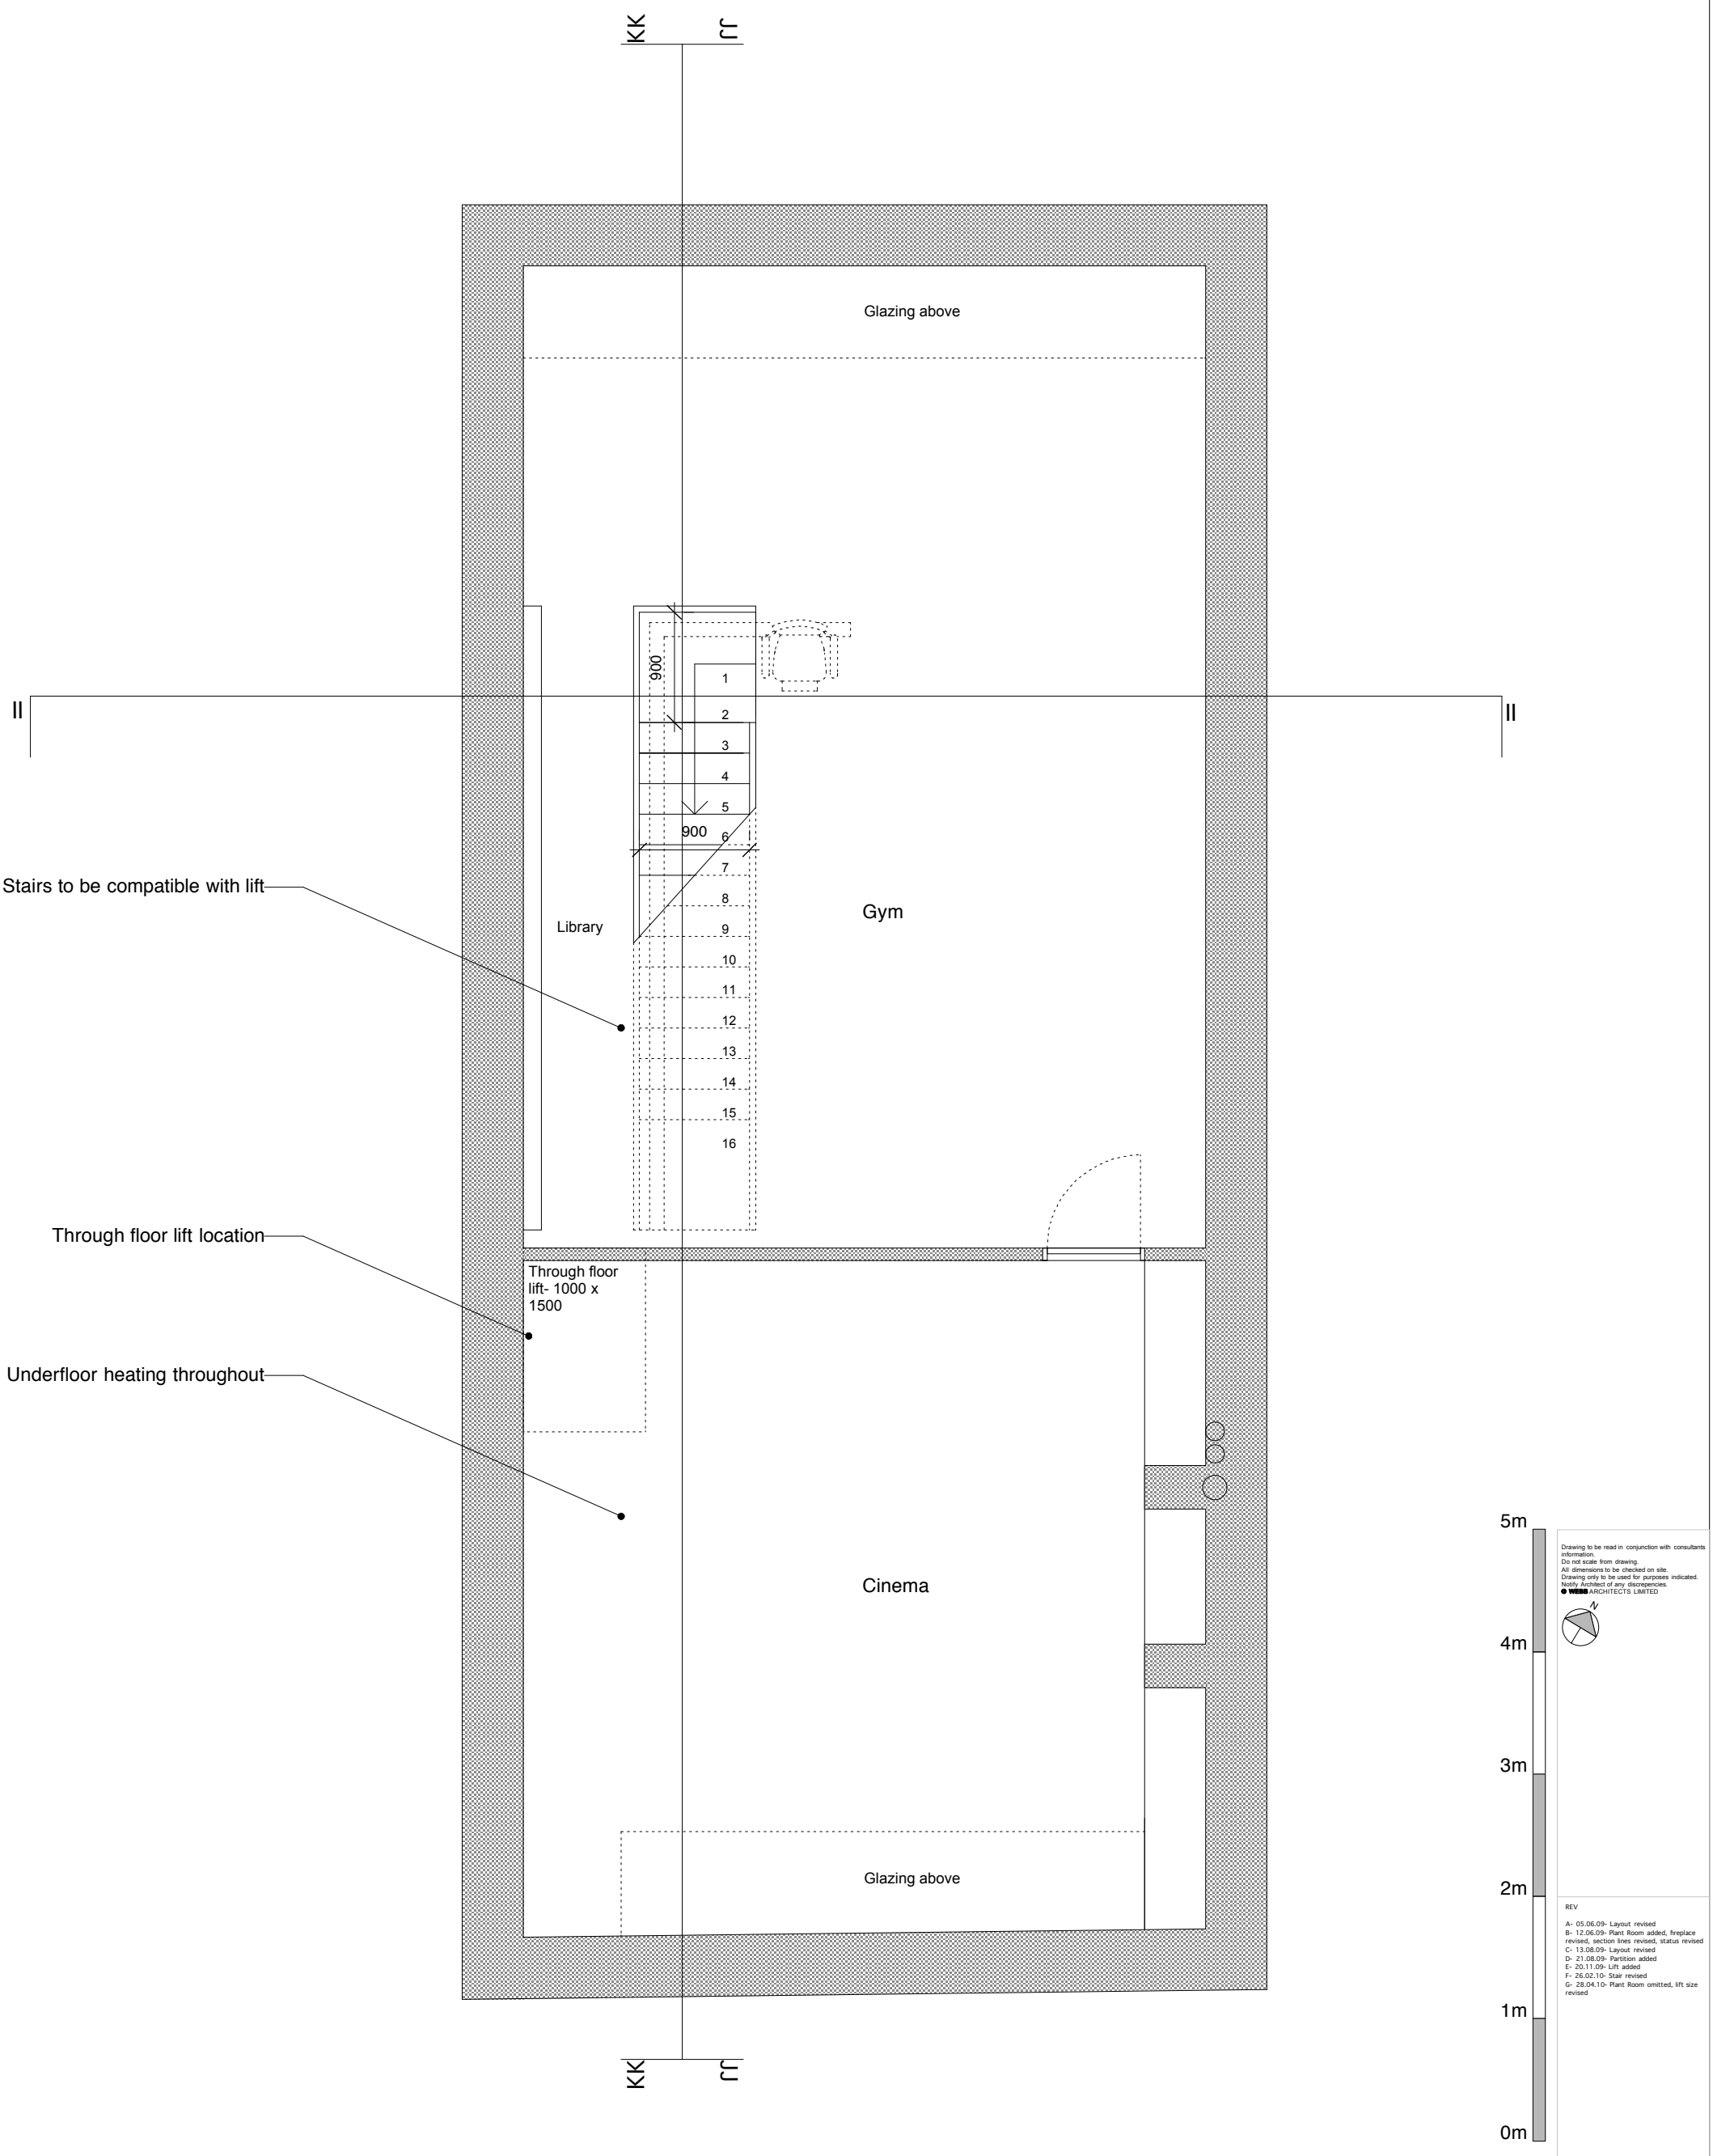

Drawing to be read in conjunction with consultants information.
Do not scale from drawing.
All dimensions to be checked on site.
Drawing only to be used for purposes indicated.
Notify Architect of any discrepencies.
● WEBB ARCHITECTS LIMITED

N

REV

A- 05.06.09- Layout revised
B- 12.06.09- Plant Room added, fireplace revised, section lines revised, status revised
C- 13.08.09- Layout revised
D- 21.08.09- Partition added
E- 20.11.09- Lift added
F- 26.02.10- Stair revised
G- 28.04.10- Plant Room omitted, lift size revised

t 020 89680279
m 077 98854810
richard@webb-architects.co.uk
WEBB ARCHITECTS LIMITED

TRINITY WALK

PROPOSED LOWER GROUND FLOOR

1:50 / A3

FOR PLANNING

989.01.10(G)