WOOLLACOTT GILMARTIN ARCHITECTS
48(b) Netherhall Gardens
wgarchitects@mac.com
woollacottgilmartin.com
London NW3 5RG
0207 431 9983
07891 264 889

12.04.08
scale 1:50
prints at A2

First Floor

Proposed New House
48b Netherhall Gardens

1:50-001

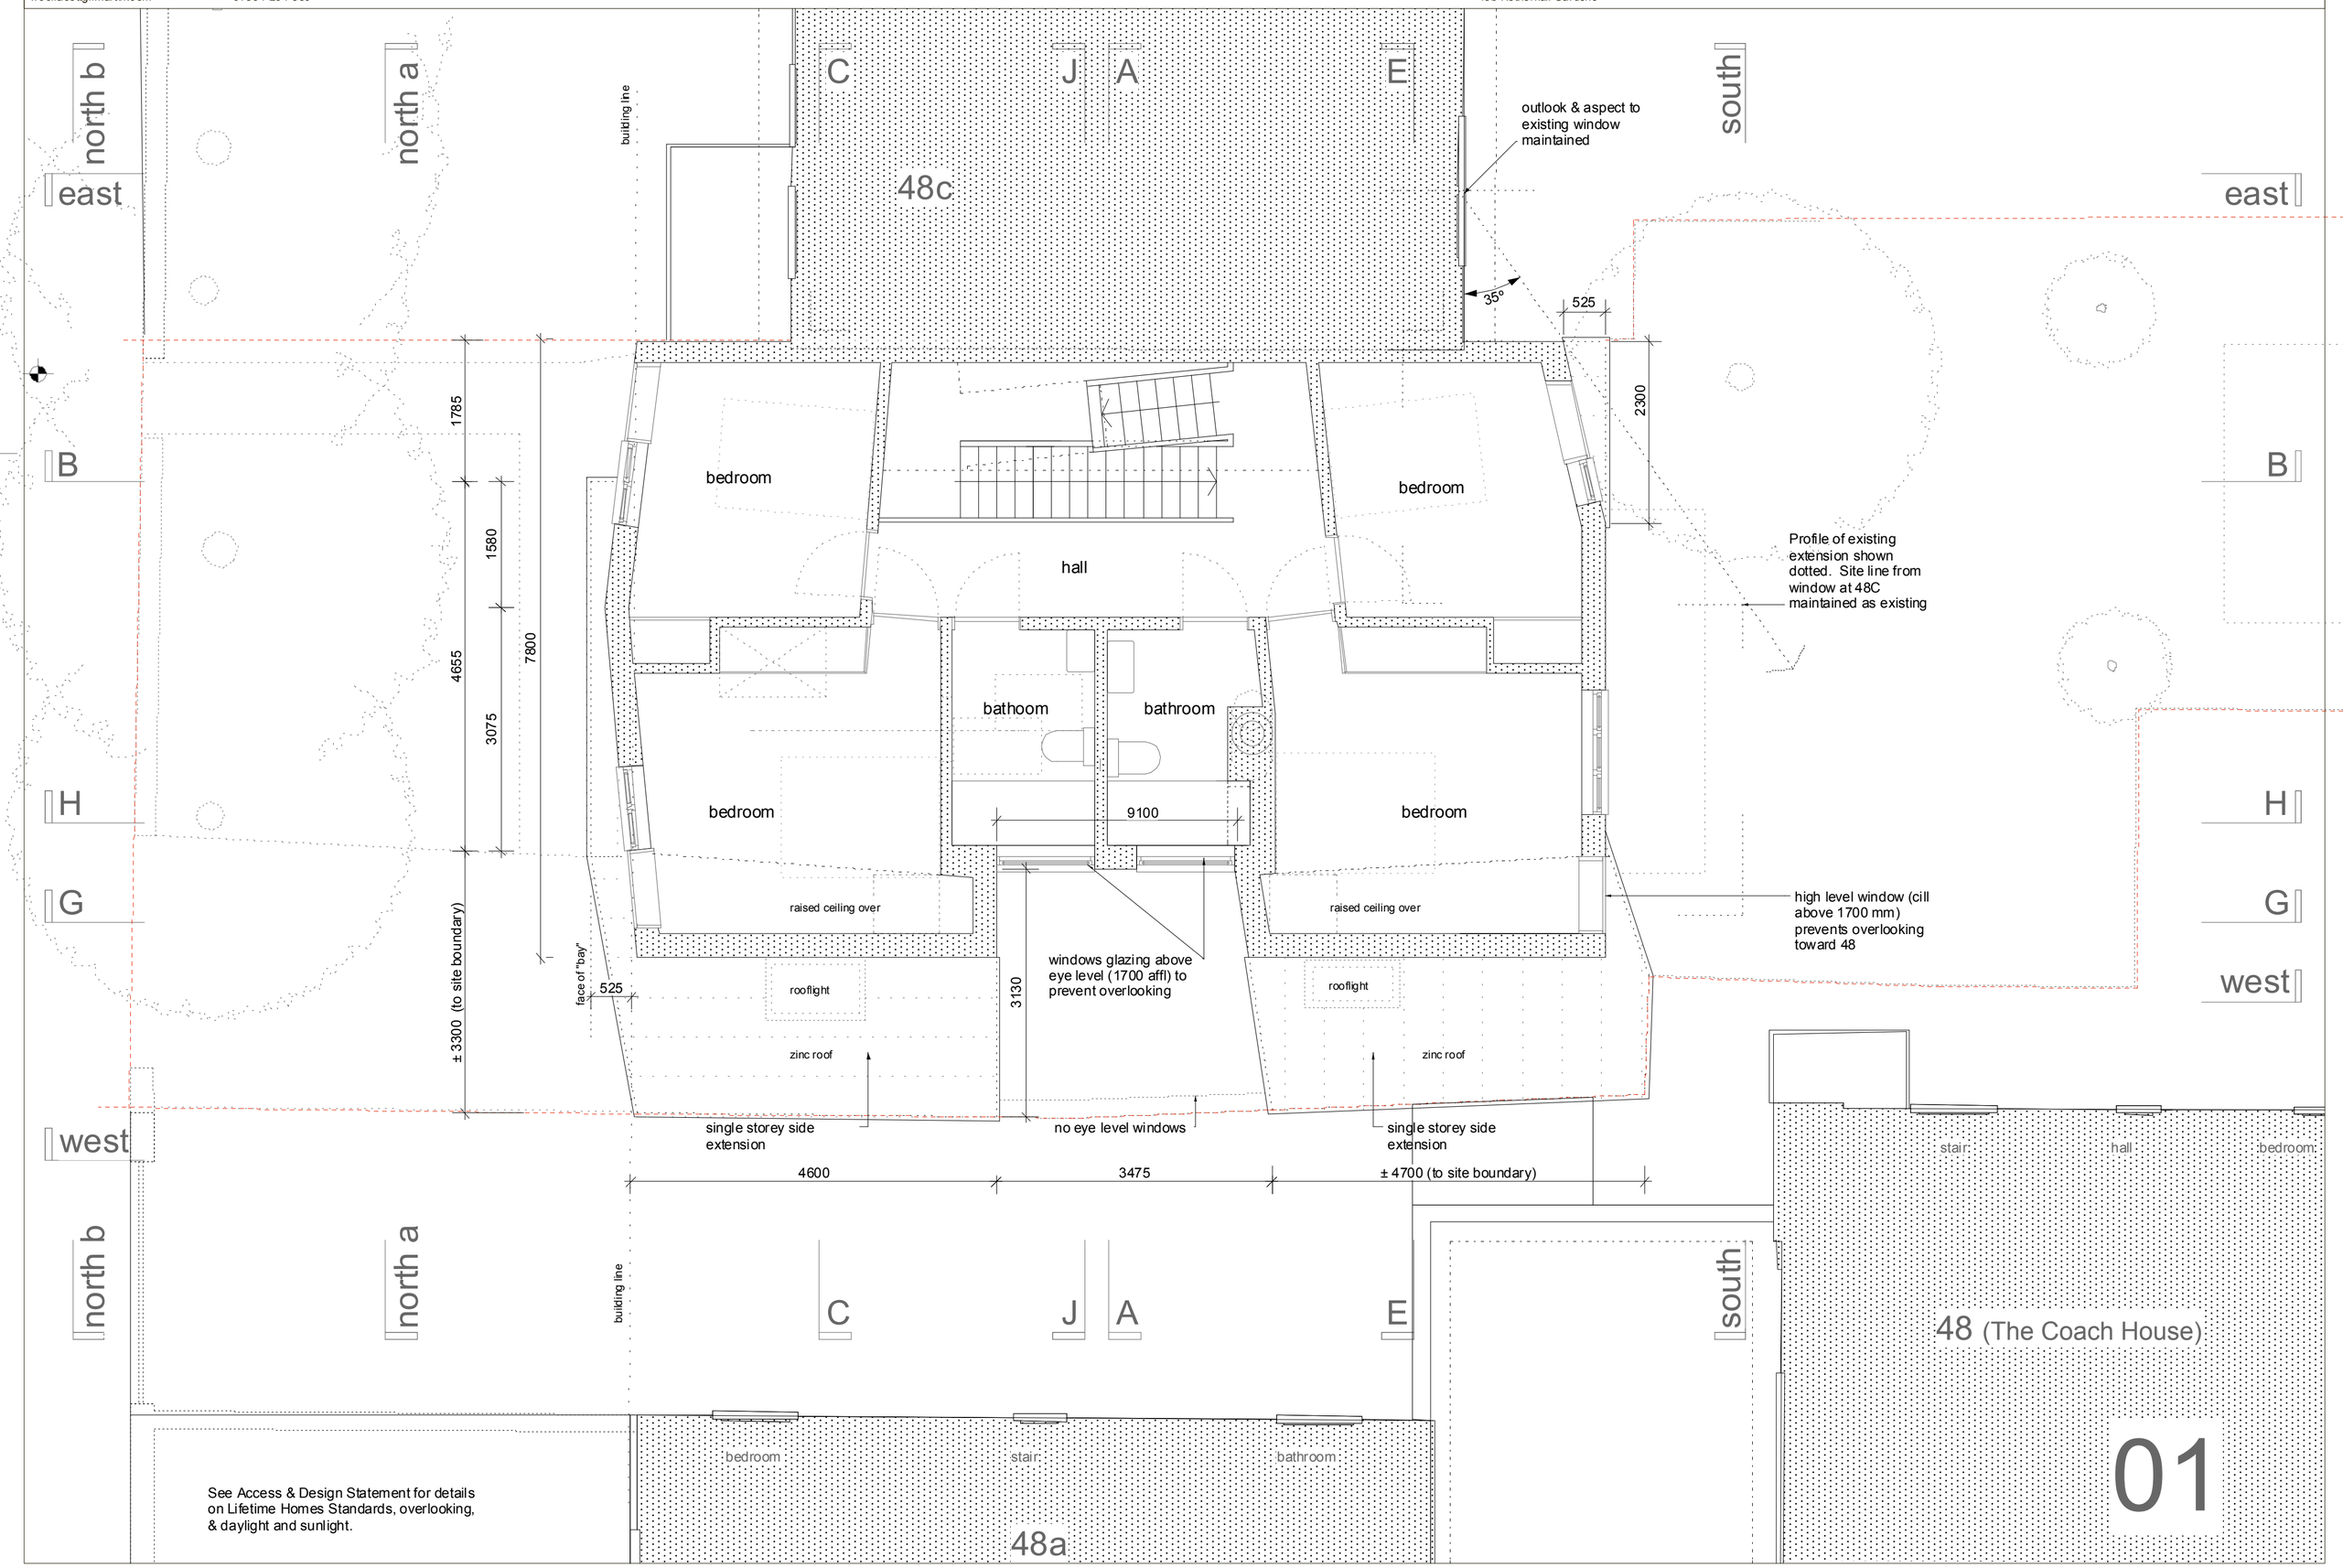

See Access & Design Statement for details on Lifetime Homes Standards, overlooking, & daylight and sunlight.