WOOLLACOTT GILMARTIN ARCHITECTS
48(b) Netherhall Gardens London NW3 5RG
wgarchitects@mac.com 0207 431 9983
woollacottgilmartin.com 07891 264 889

0 5 M

12.04.08
scale 1:50
prints at A2

North Elevation B

Proposed New House
48b Netherhall Gardens

1:50-102
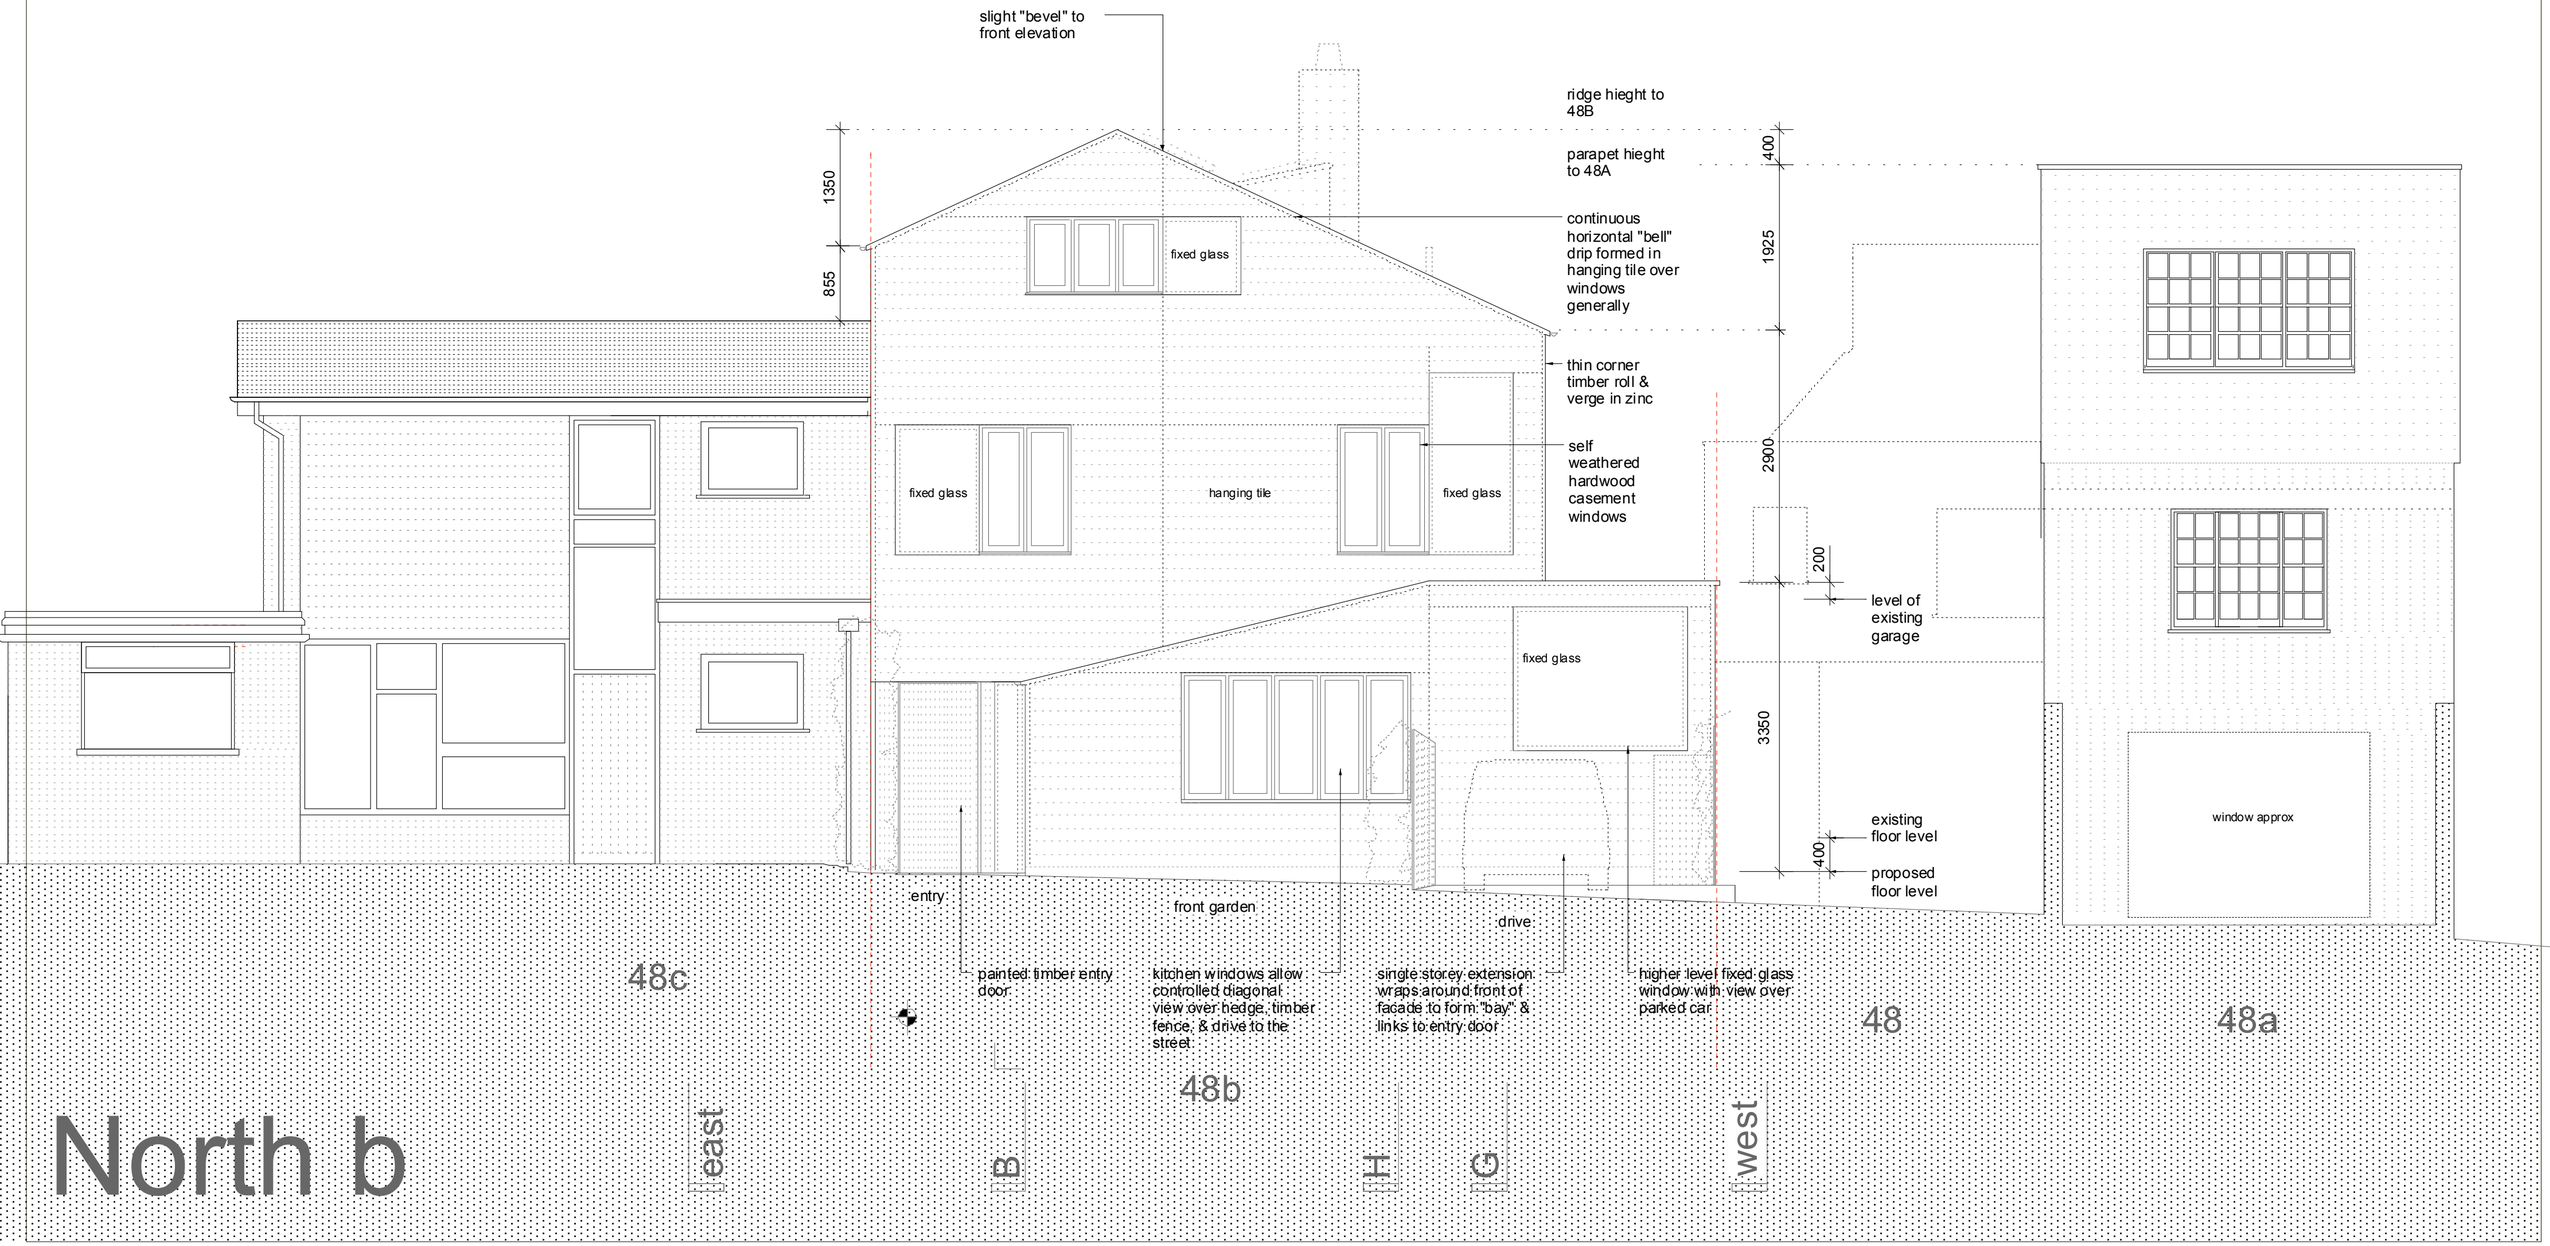
Proposed