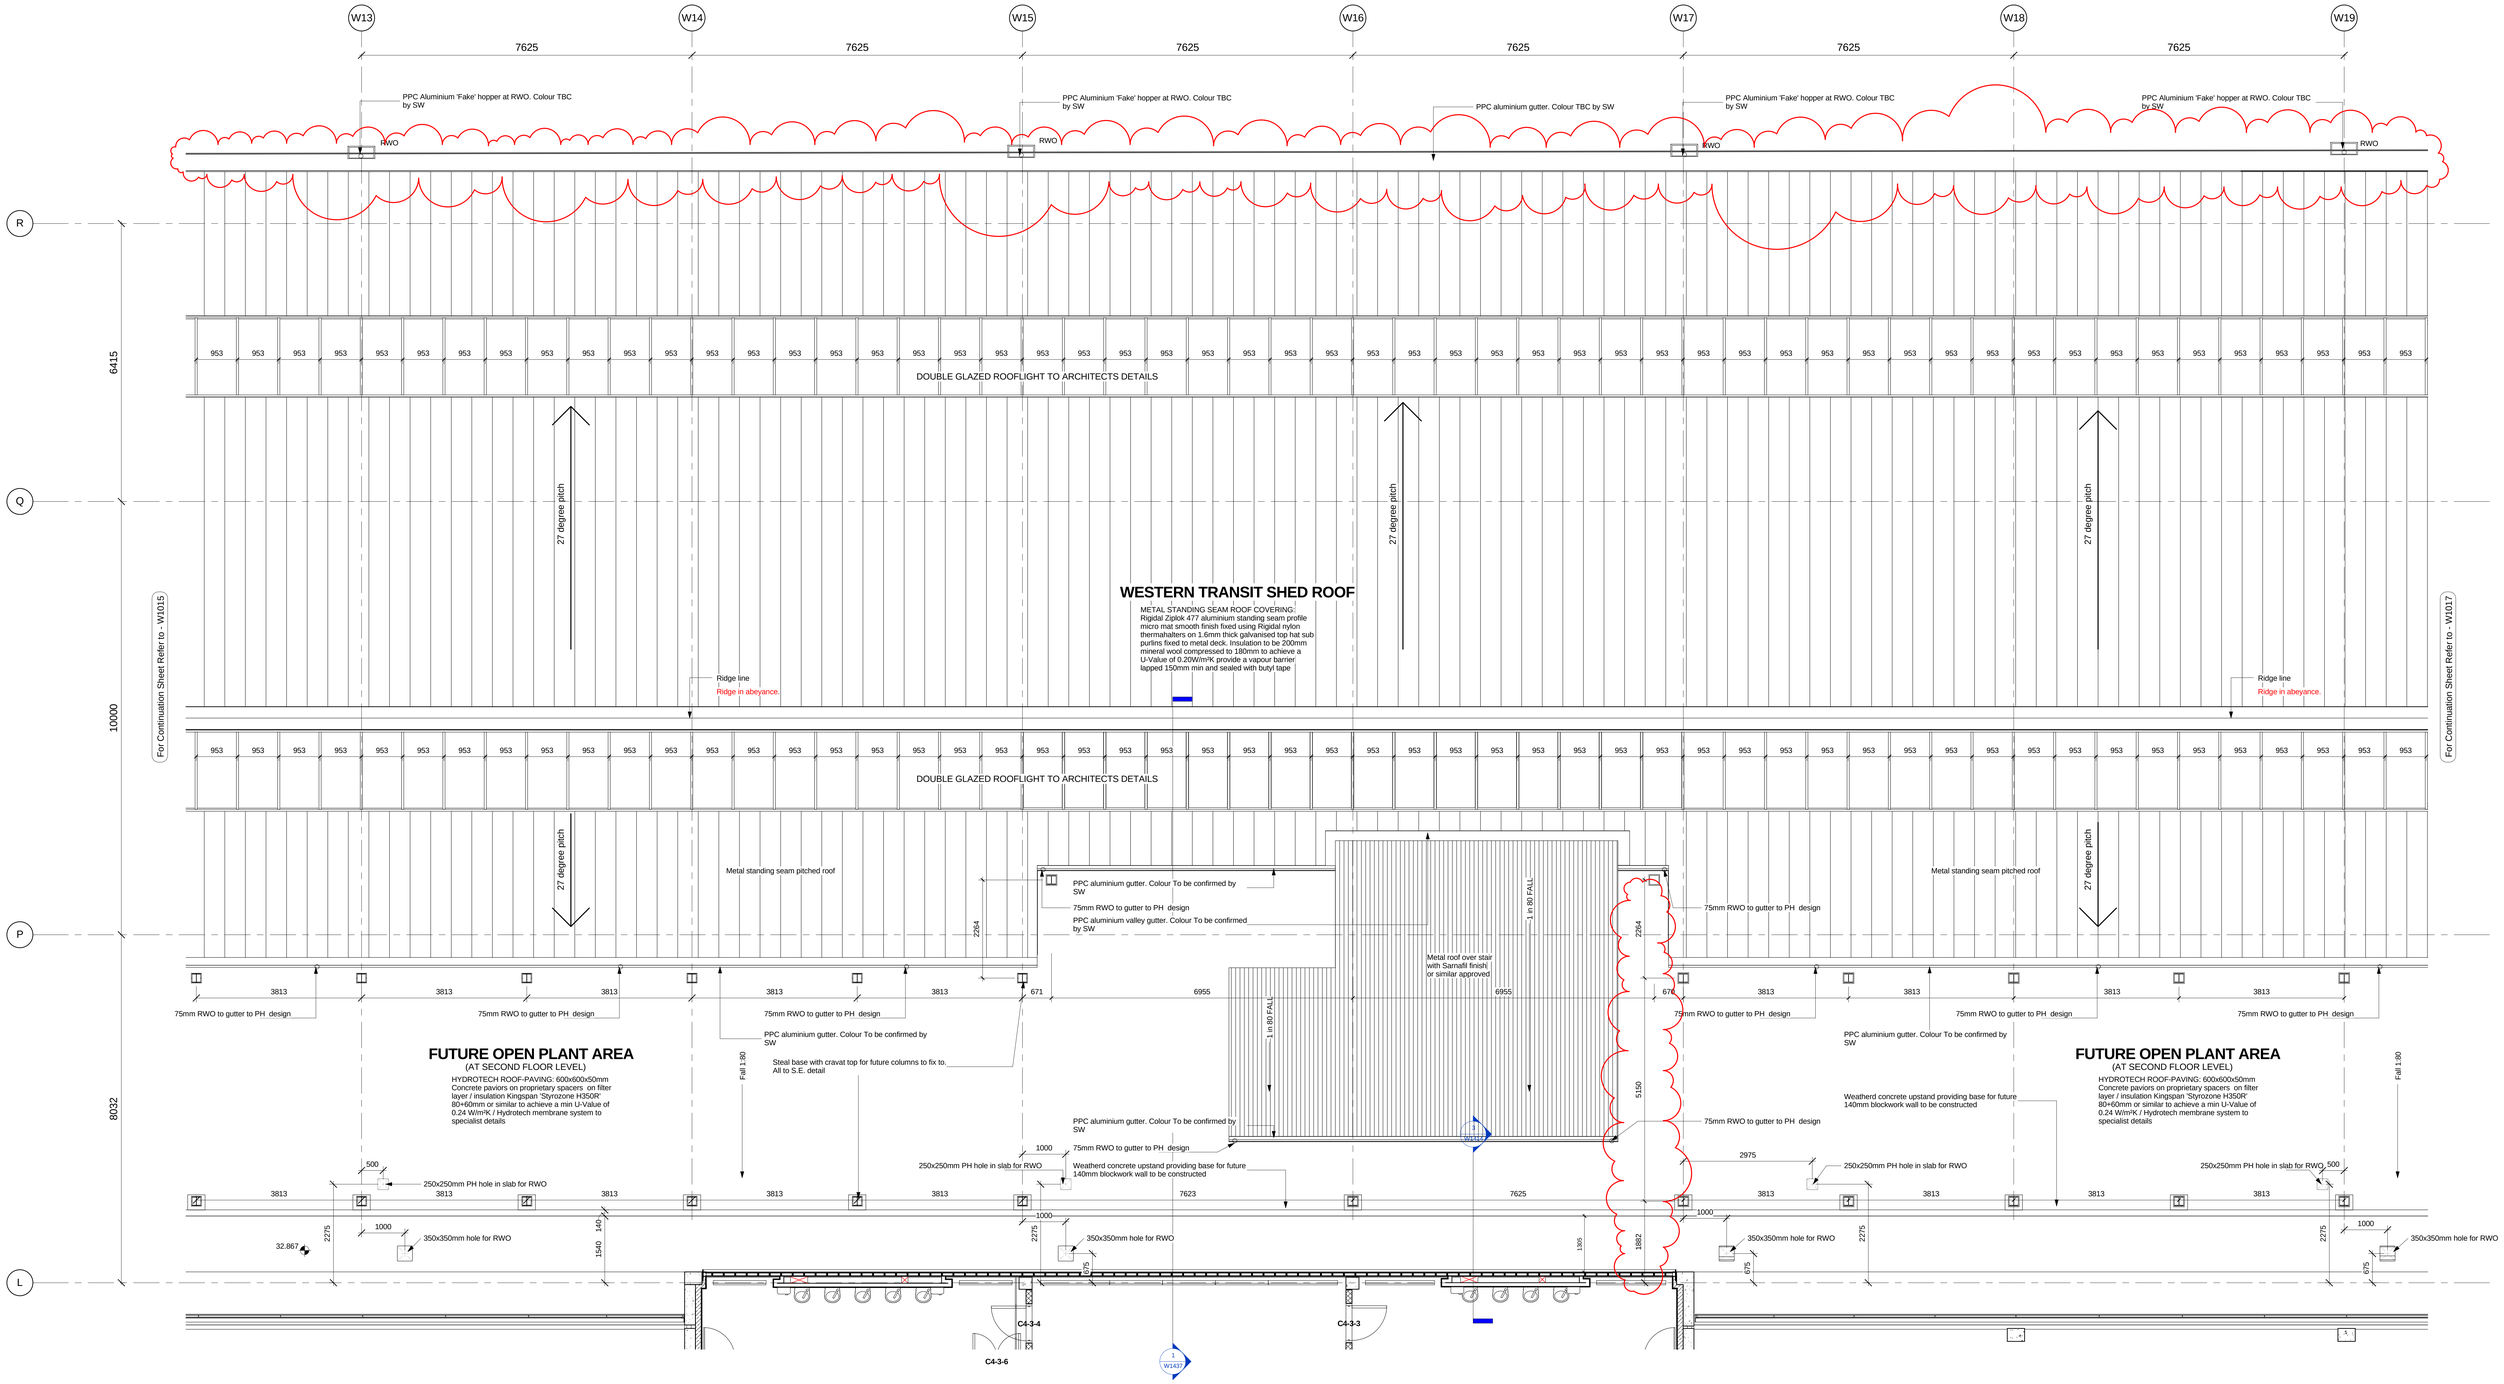

Note;- This drawing shows 'Phase A' works of the WTS and does not represent finished scheme. All PH Holes shown indicatively and are still to be confirmed by BAM PH

rev	by	date		chkd	amendments
A	MW	09 10 09		MW	Steel Location amended. Gutter amended

ARGENT

key plan

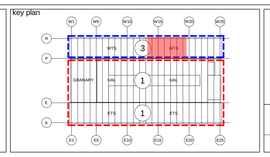

Architecture
Structural Engineering
Environmental Services
Interior Design
Feasibility Studies
3D Visualisation

bam

BAM Design Ltd
An operating company of BAM Construct UK Ltd

Centrium Business Park
Griffiths Way, St Albans
Herts, AL1 2RD
Tel (01727) 894200
E-mail design@bam.co.uk

project
ARGENT ESTATES Ltd
EGY - KINGS CROSS CENTRAL
3753 3

title
WTS-1 to 50 ROOF PLAN
SHEET 3 0F 4

drawing status	CONSTRUCTION
contract no.	LN0217
scale	As indicated @ A0
client ref.	ARGENT
date	09/07/09
drawn by	MW
checked by	MAN
drawing no	3753 ARCH W1016 A