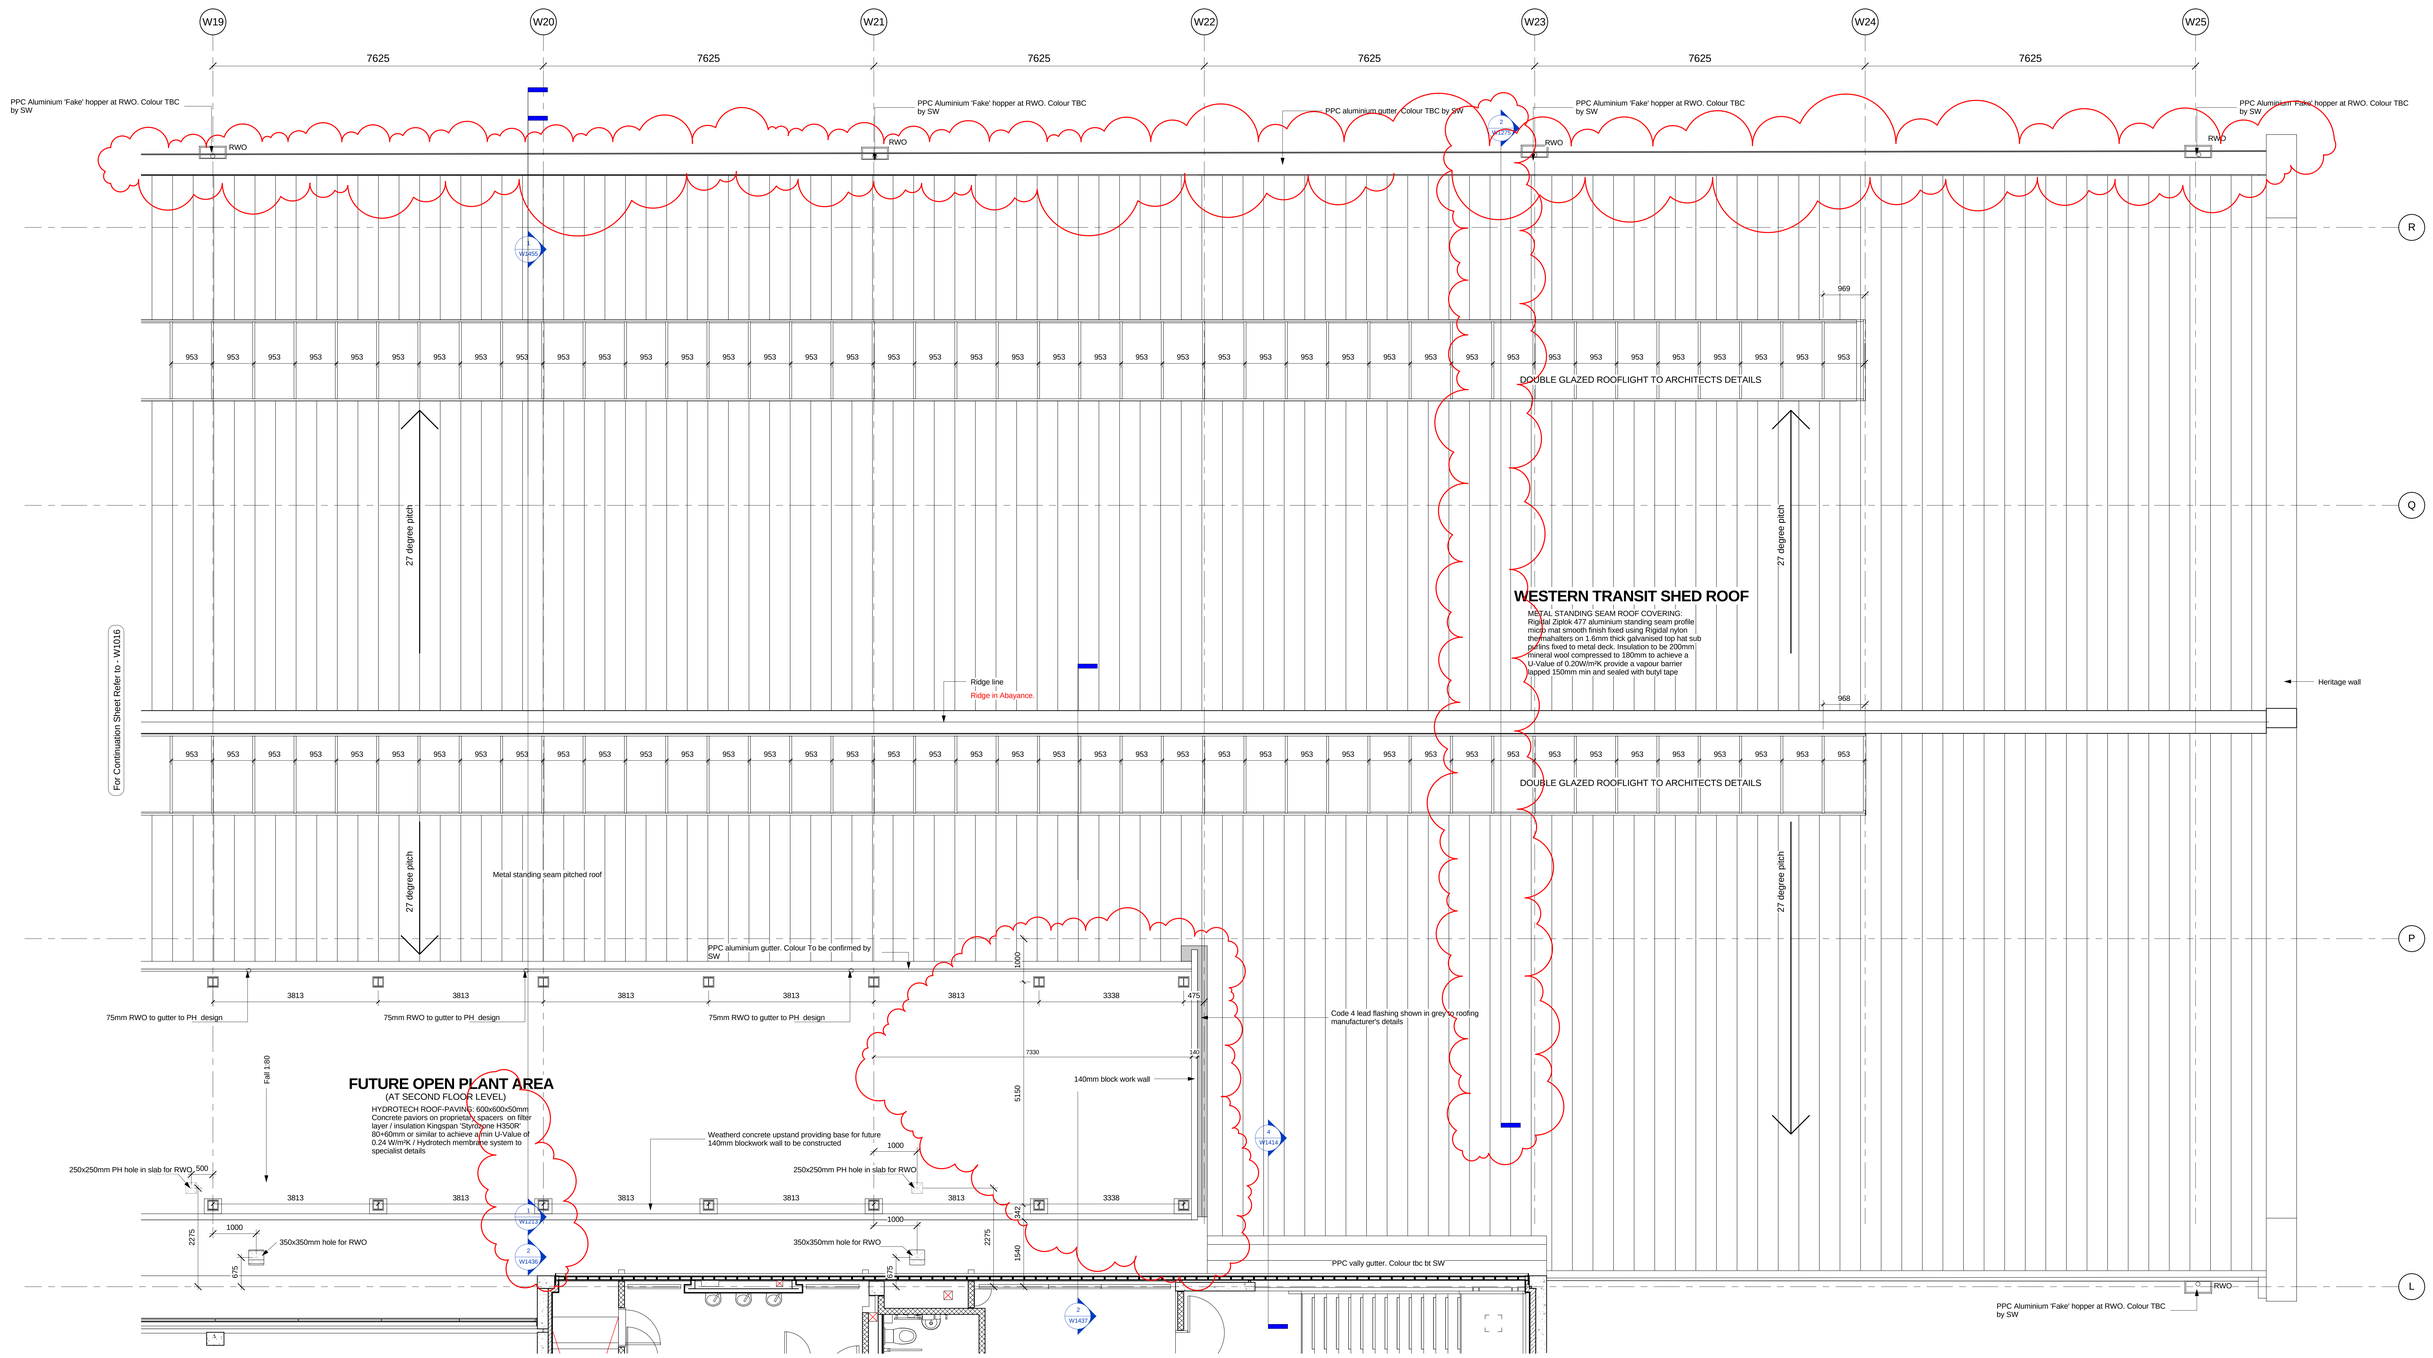

Note:- This drawing shows 'Phase A' works of the WTS and does not represent finished scheme. All PH Holes shown indicatively and are still to be confirmed by BAM PH

rev	by	date	van / can	chkd	amendments
A	MW	09 10 09		MAN	Steel setting out amended. Section references added. block work gable end wall amended. Gutter amended.

ARGENT

key plan

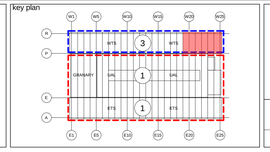

bam

Architecture
Structural Engineering
Environmental Services
Interior Design
Feasibility Studies
3D Visualisation

BAM Design Ltd
An operating company of BAM Construct UK Ltd

Centrium Business Park
Griffiths Way, St Albans
Herts, AL1 2RD
Tel (01727) 894200
E-mail design@bam.co.uk

project

ARGENT ESTATES Ltd

EGY - KINGS CROSS CENTRAL
3753 3

title

WTS-1 to 50 ROOF PLAN
SHEET 4 0F 4

drawing status	CONSTRUCTION		
contract no.	LN0217	scale	As indicated @ A0
client ref.	ARGENT	date	07/09/09
drawn by	MW	checked by	MAN
drawing no	3753 ARCH W1017 A		