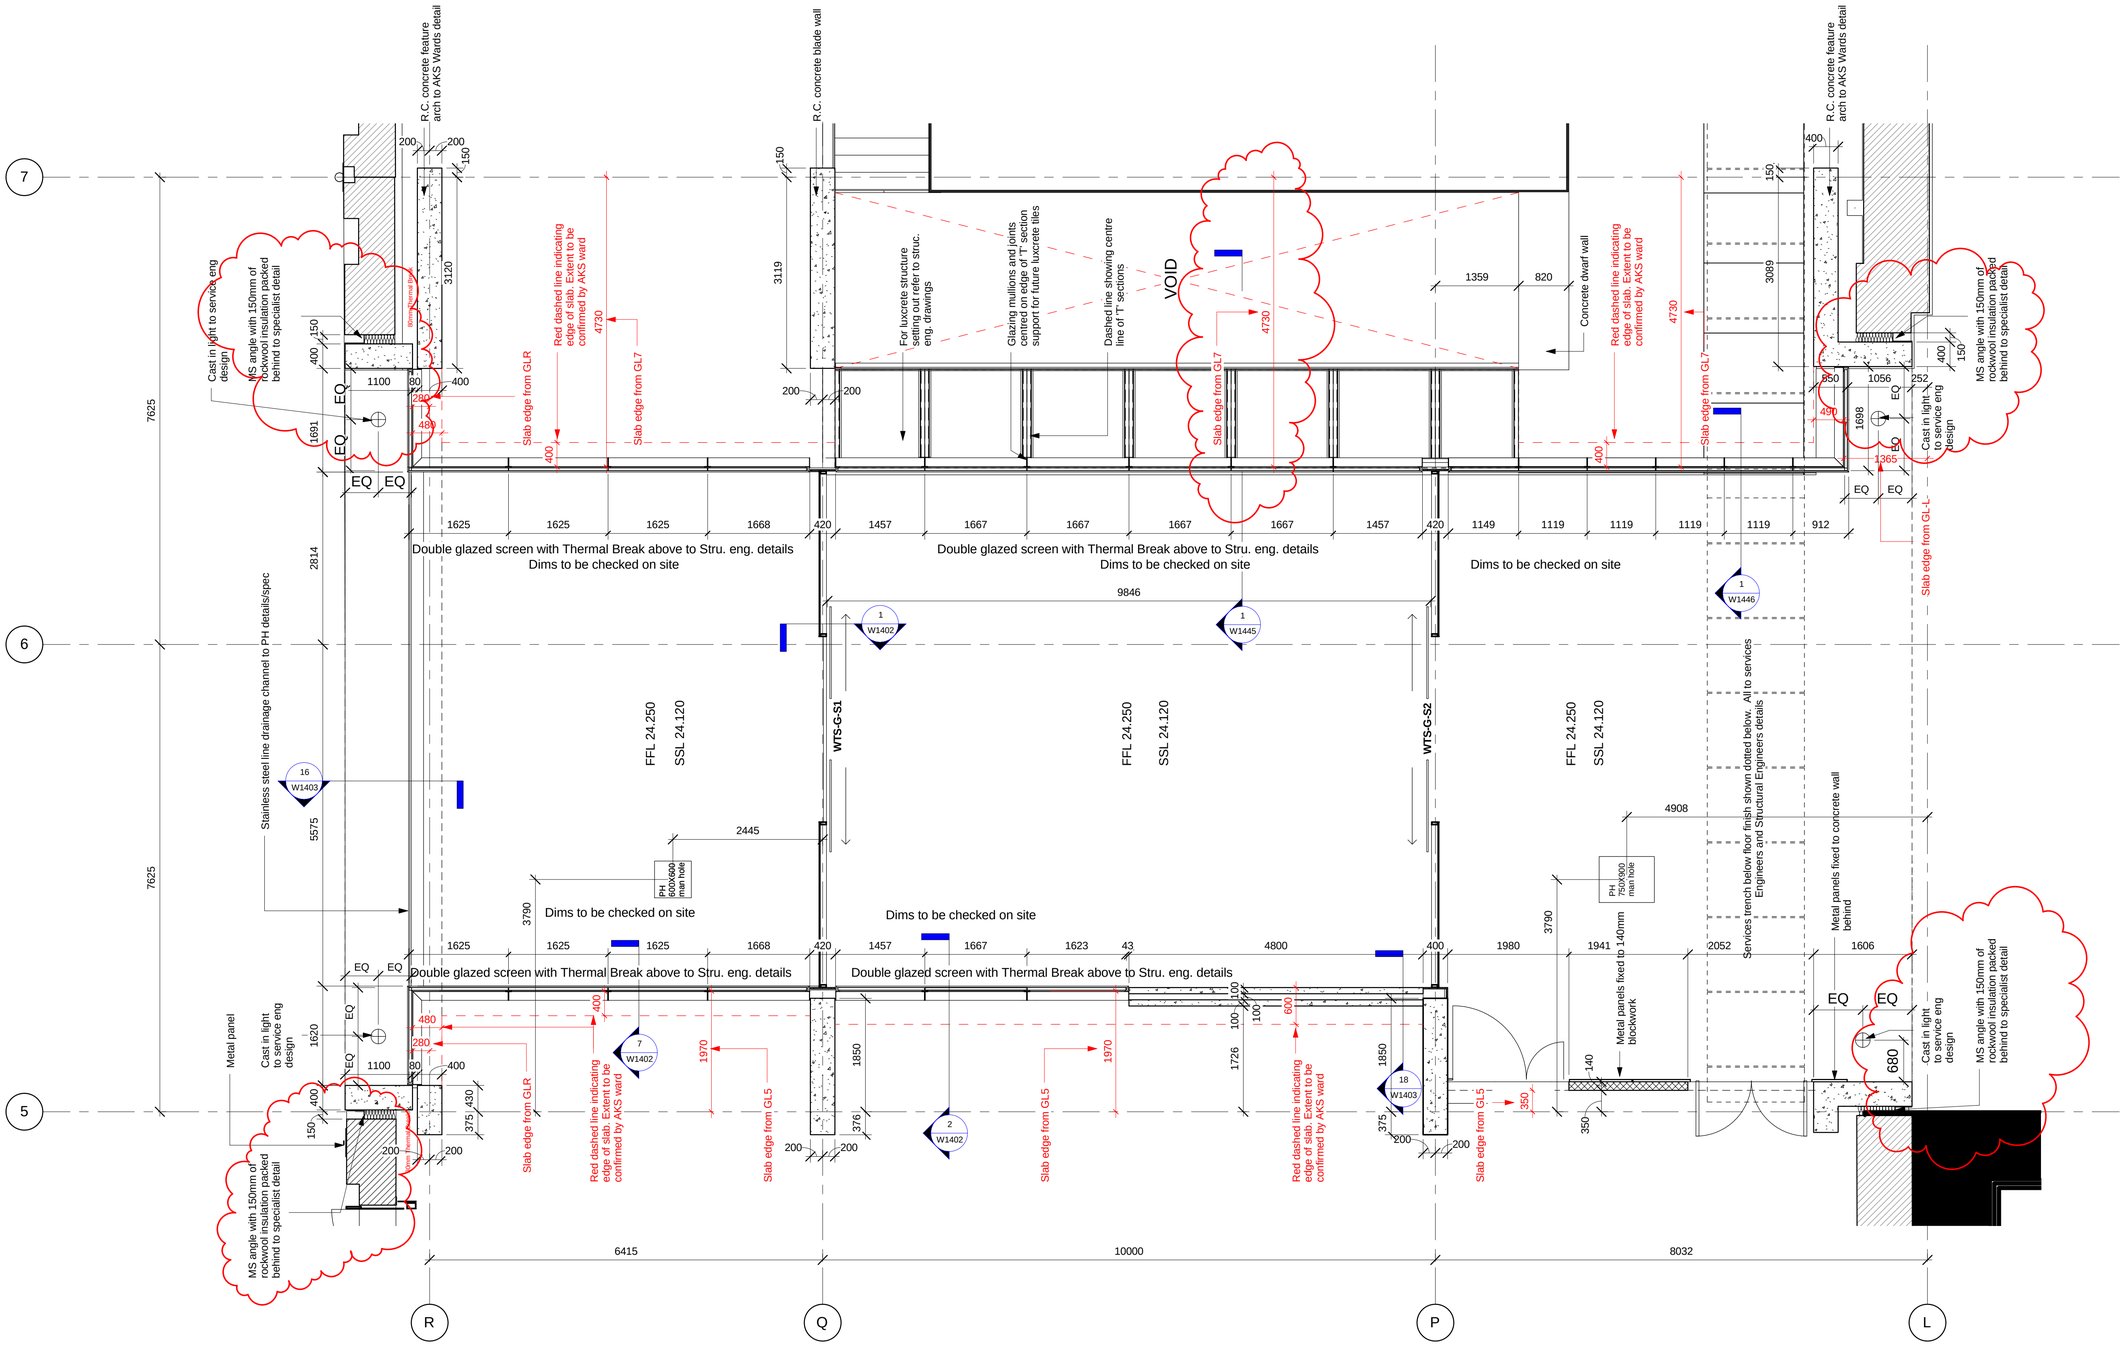

1 WTS EAST WEST LINK GROUND FLOOR PLAN

1 : 50

DO NOT SCALE FROM THIS DRAWING

rev	by	date	van / can	chkd	amendments
C	MW	20 10 09		MW	MS angle and insulation added to RC portal frame of EW link. Slab location amended adjacent to luxcrete bridge
B	MW	17 09 09		MAN	Slab edge locations amended. Fire screen removed. Glazing setting out amended.
A	MW	09 08 26			REFERENCES ADDED

ARGENT

key plan

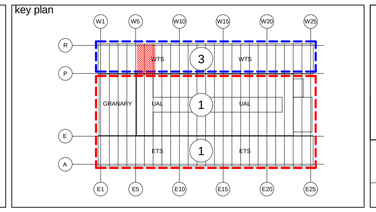

bam

Architecture
Structural Engineering
Environmental Services
Interior Design
Feasibility Studies
3D Visualisation

BAM Design Ltd
An operating company of BAM Construct UK Ltd

Centrium Business Park
Griffiths Way, St Albans
Herts, AL1 2RD
Tel (01727) 894200
E-mail design@bam.co.uk

project

ARGENT ESTATES Ltd

EGY - KINGS CROSS CENTRAL

3753 3

title

WTS EAST WEST LINK GROUND FLOOR PLAN

drawing status	CONSTRUCTION
contract no.	LN0217
scale	1 : 50 @ A1
client ref.	ARGENT
date	21/08/09
drawn by	MW
checked by	MAN

drawing no				
	3753	ARCH	W1080	C