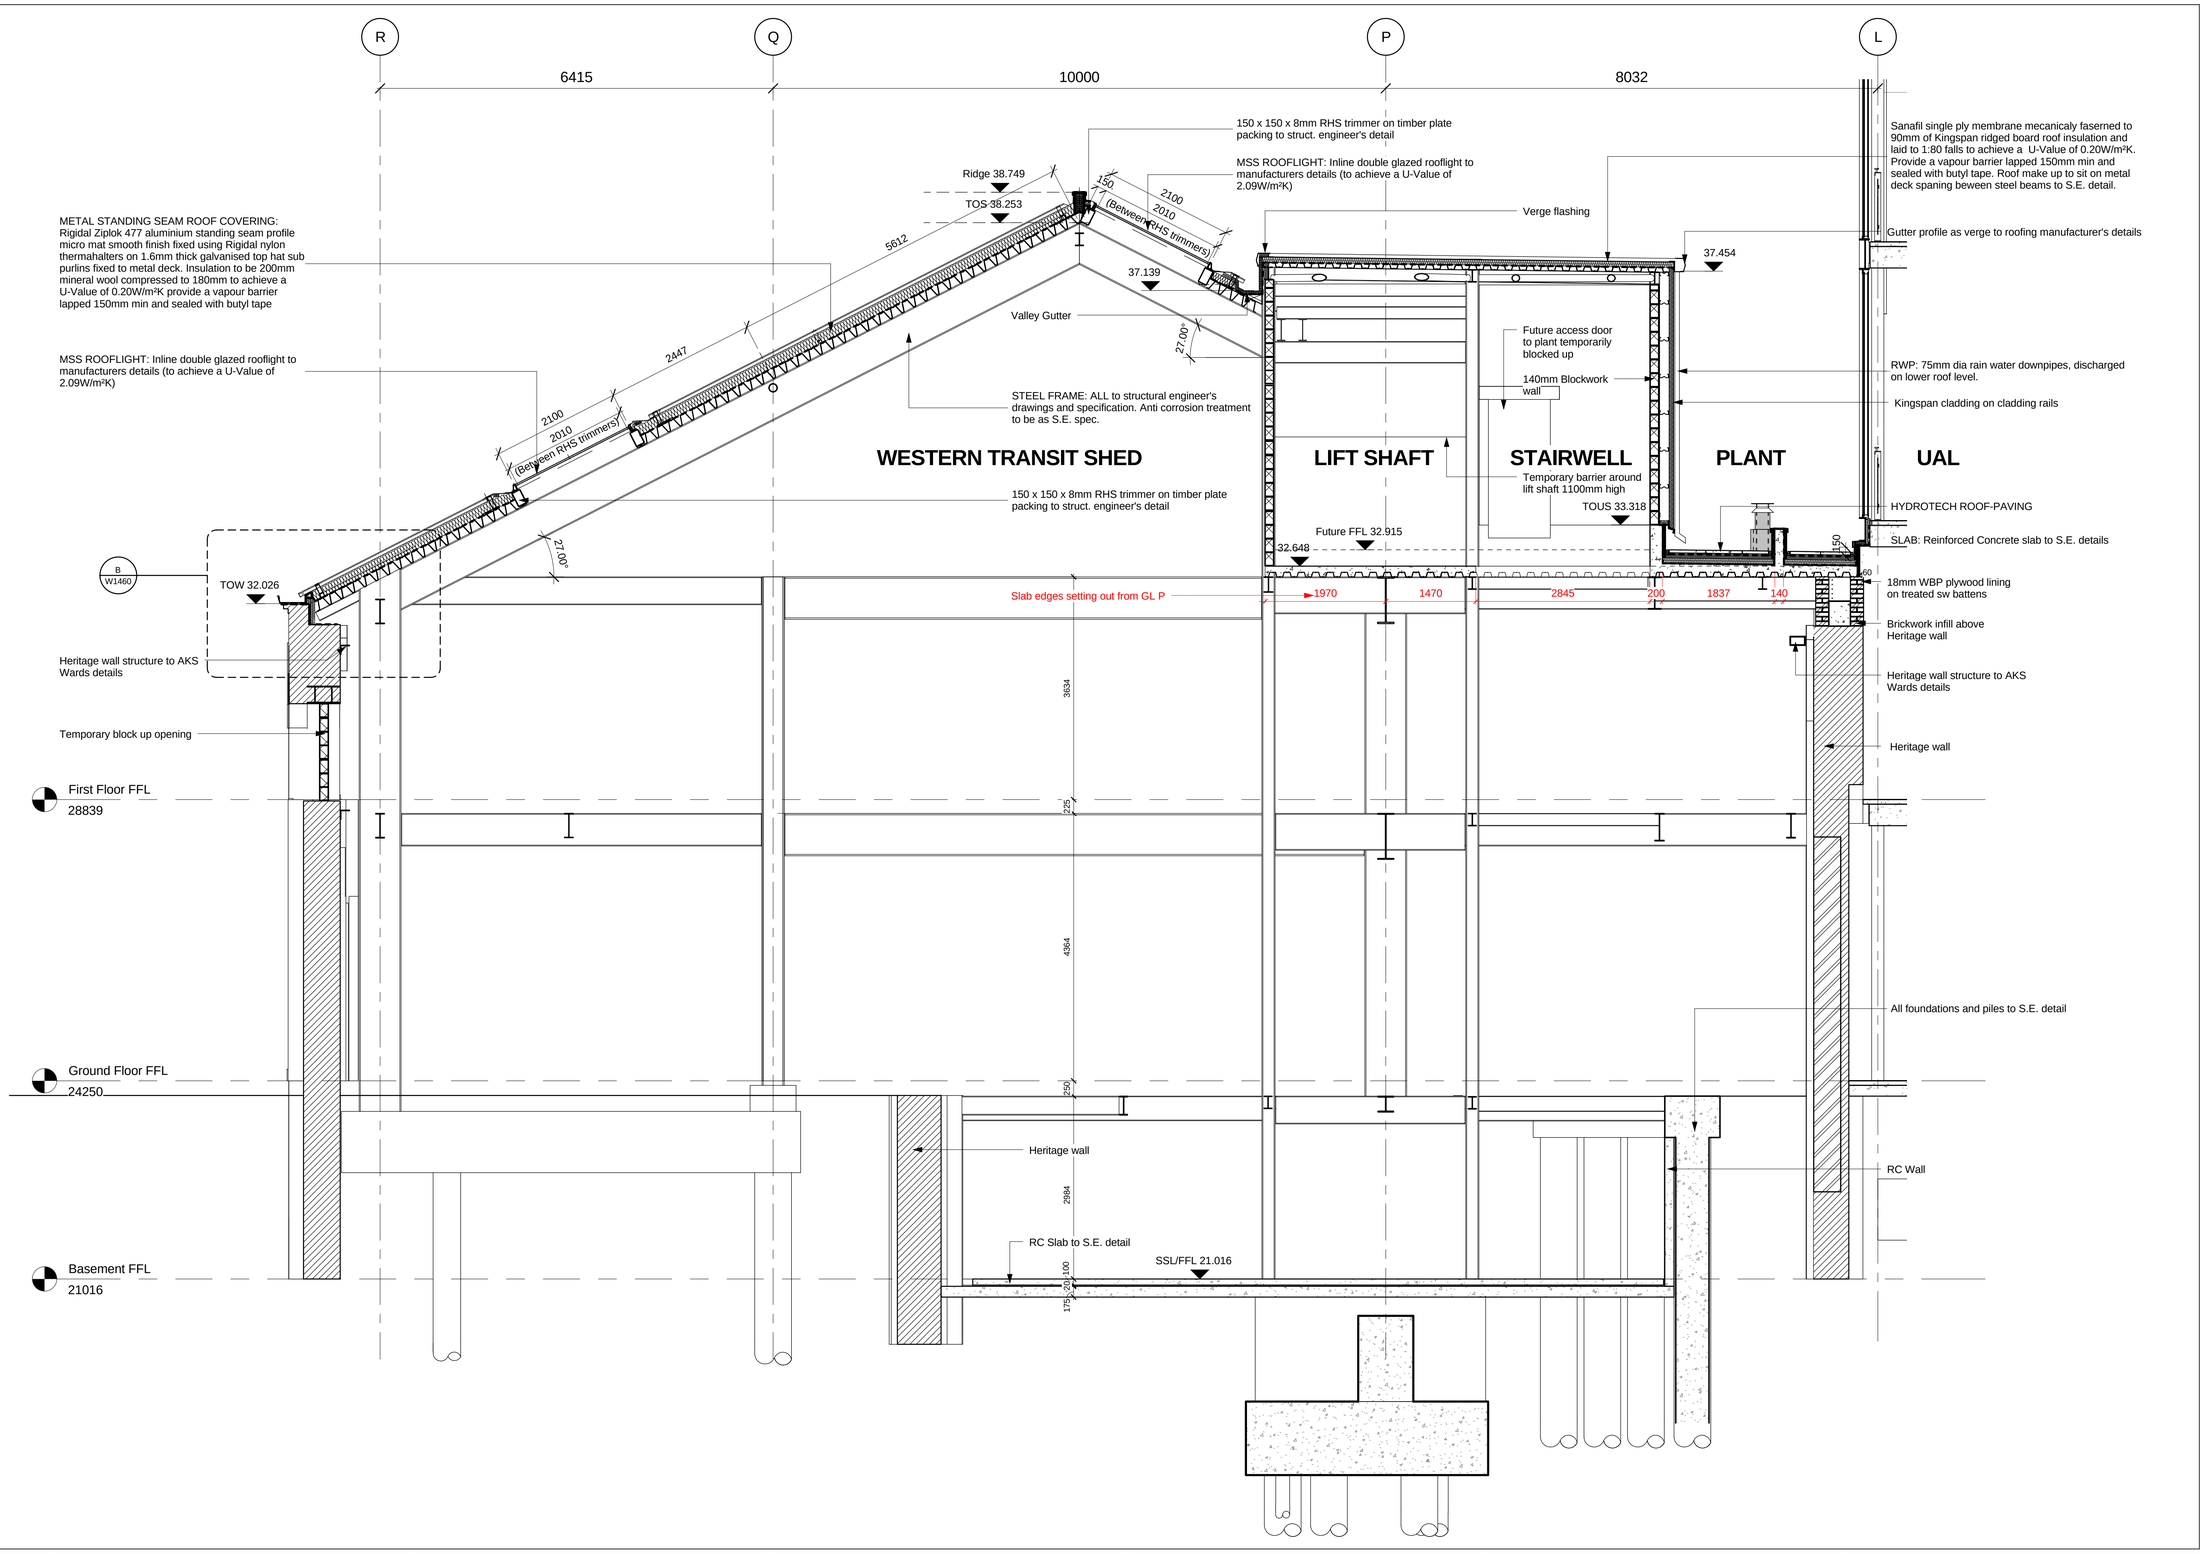

DO NOT SCALE FROM THIS DRAWING

rev	by	date	van / can	chkd	amendments

ARGENT

key plan

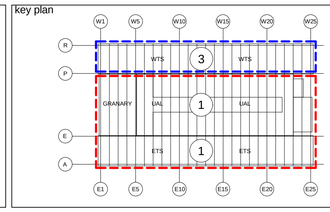

bam

BAM Design Ltd
An operating company of BAM Construct UK Ltd

Centrium Business Park
Griffiths Way, St Albans
Herts, AL1 2RD
Tel (01727) 894200
E-mail design@bam.co.uk

Architecture
Structural Engineering
Environmental Services
Interior Design
Feasibility Studies
3D Visualisation

project

ARGENT ESTATES Ltd

EGY - KINGS CROSS CENTRAL

3753 3

title

WTS GA SECTION ON GL W16 LOOKING NORTH

drawing status	CONSTRUCTION
contract no. LN0217	scale 1 : 50 @ A1
client ref. ARGENT	date 16/10/09
drawn by MW	checked by SR

drawing no				
	3753	ARCH	W1214	