Date	RevNo	Revision note
09th Mar'10	P1	Preliminary Issue

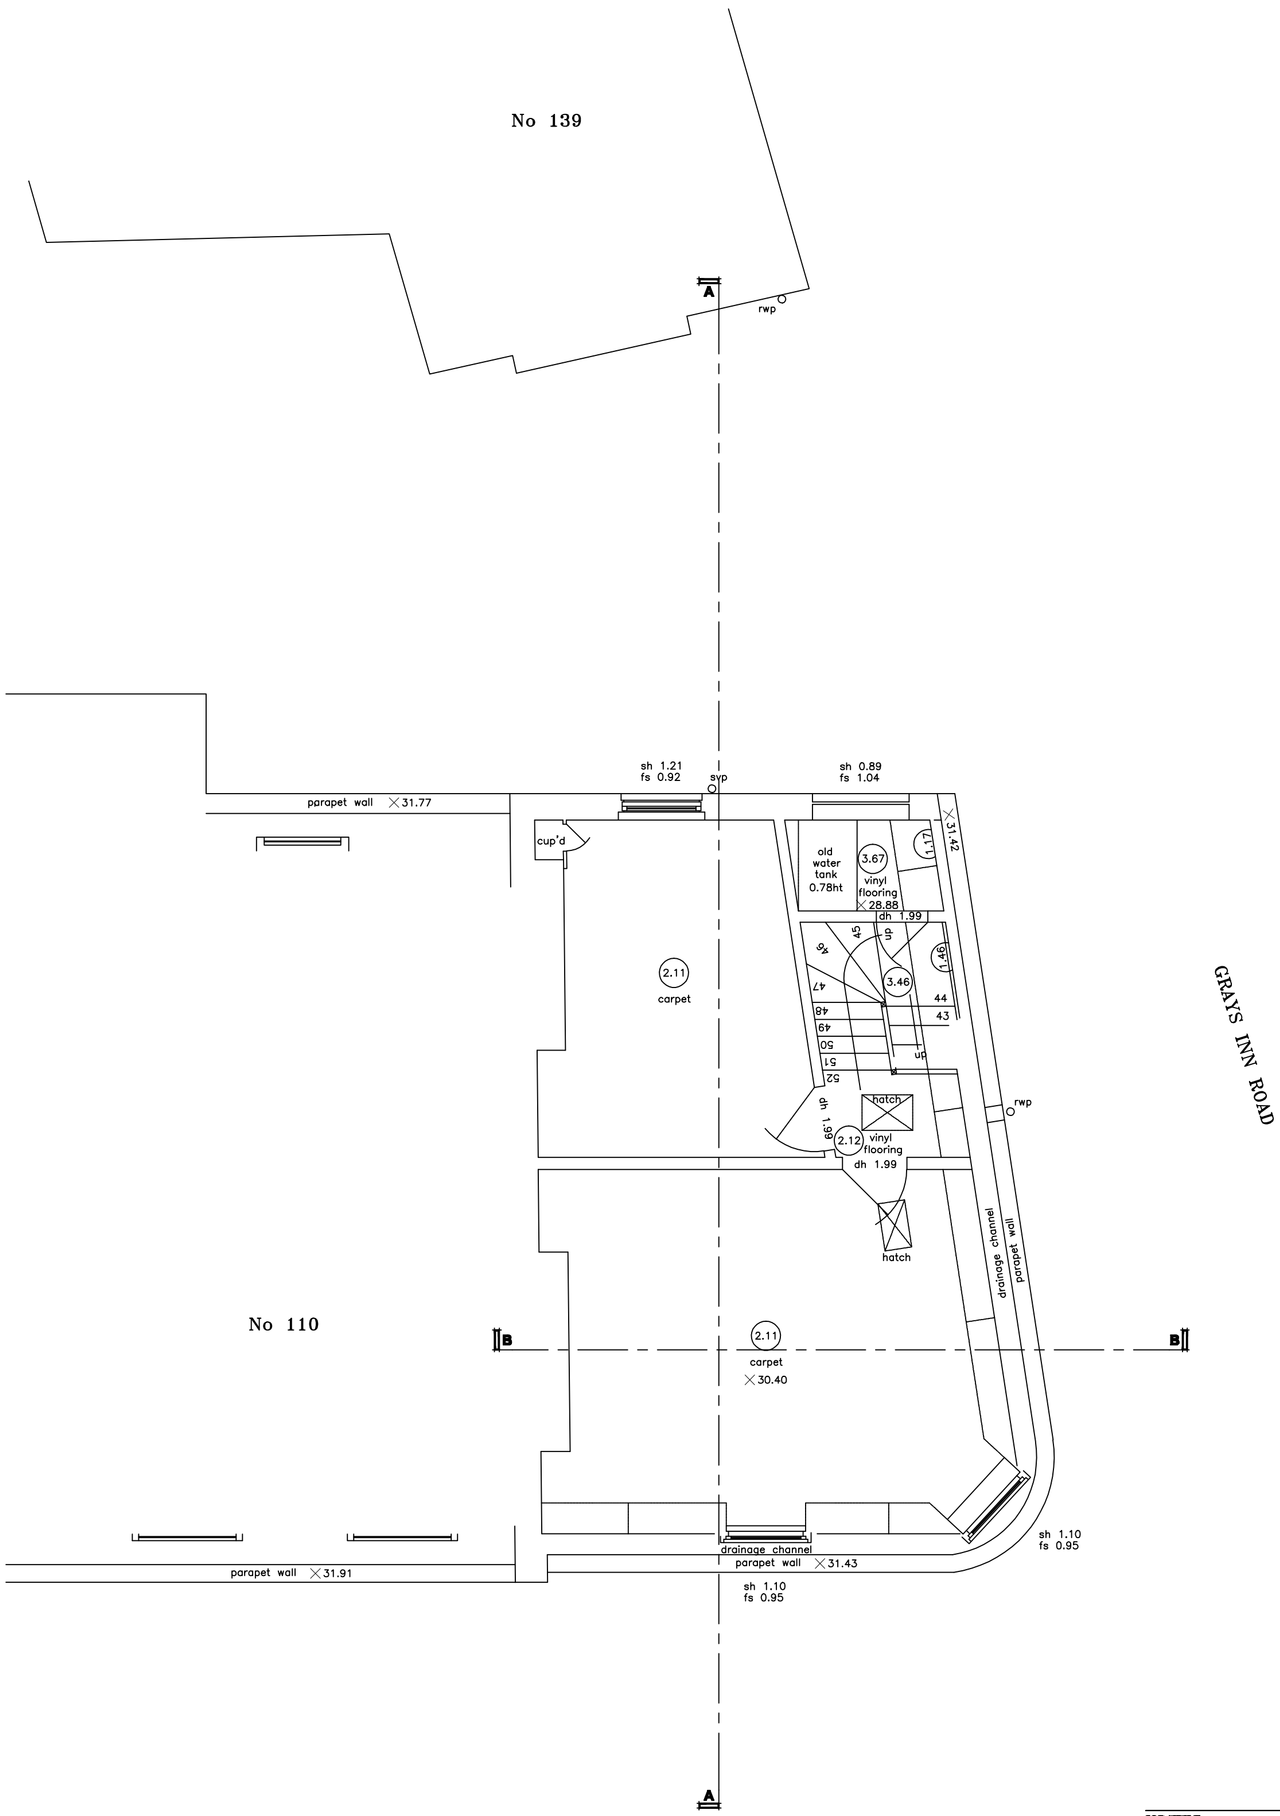

jpb architects

CEDAR HOUSE
VINE LANE HILLINGDON
UXBRIDGE UB10 0BQ

TEL: (01895) 272 446
FAX: (01895) 272 483
EMAIL: admin@jpbarchitectsuk

JOB TITLE
111 Guilford Street, WC1

DRG TITLE
Existing Third Floor Plan

SCALE		DATE
1:50 @ A2		
JOB NO.	DRG NO.	REV
10449	09	P1