Date	RevNo	Revision note
09th Mar'10	P1	Preliminary Issue

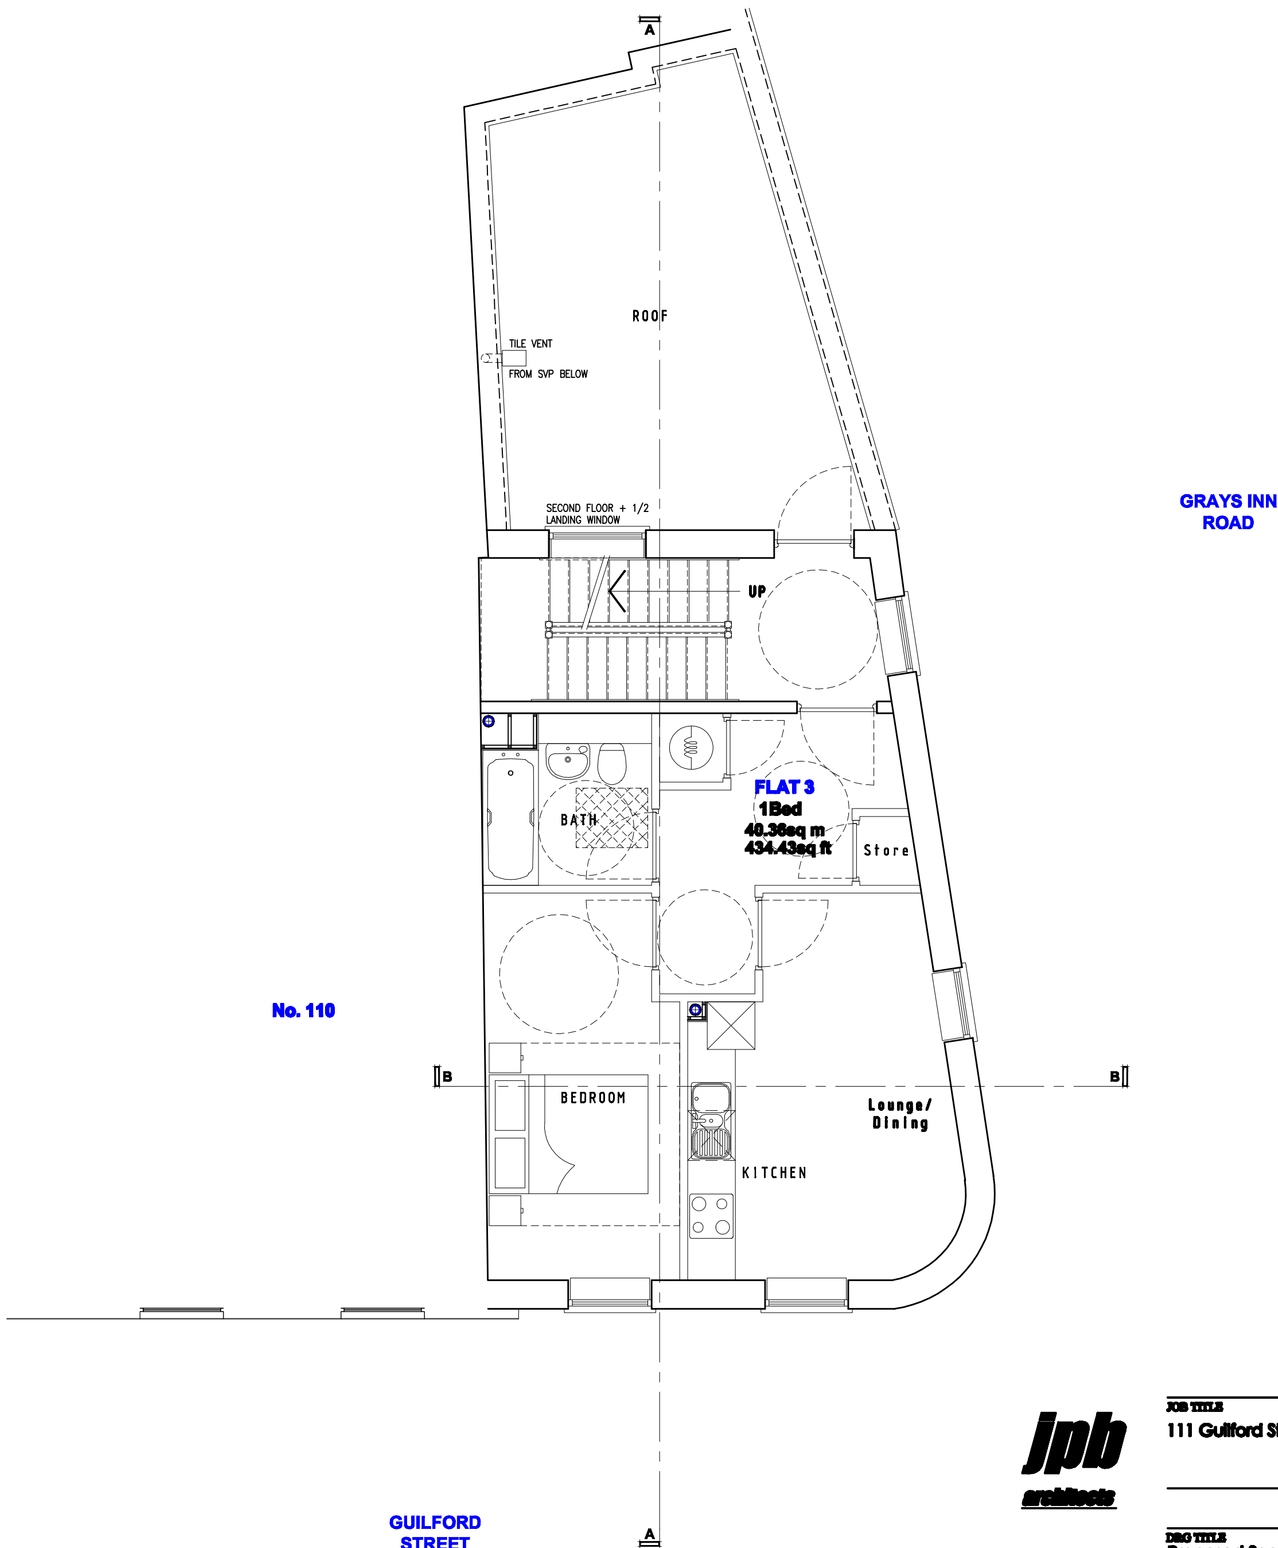

jpb architects

CEDAR HOUSE
TEL:
FAX:
EMAIL: admin@jpbarchitects.co.uk

JOB TITLE
111 Guilford Street, WC1

DRG TITLE
Proposed Second Floor Plan

SCALE		DATE
1:50 @ A2		
JOB NO.	DRG NO.	REV
10449	18	P1