Date	RevNo	Revision note
09th Mar'10	P1	Preliminary Issue

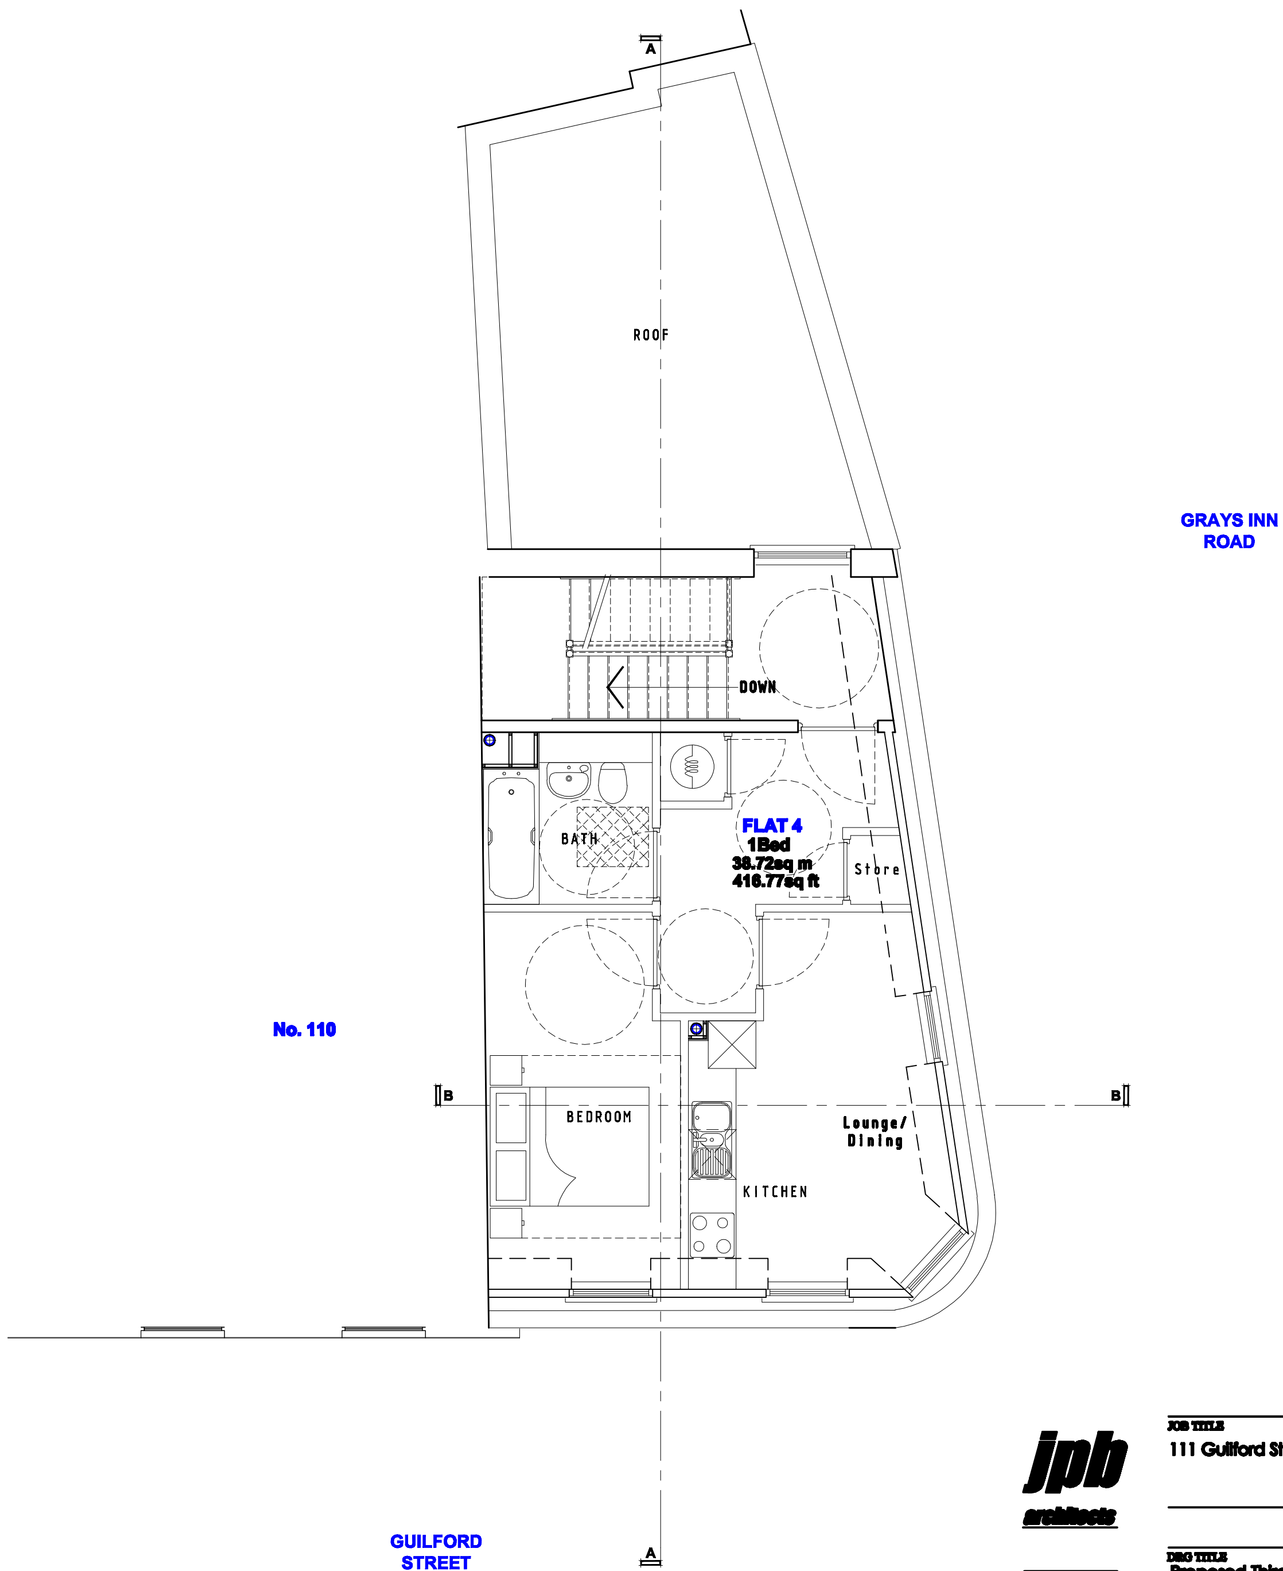

jpb architects

CEDAR HOUSE
TEWLANE BRAMLEY
GUILDFORD GU5 0AU

TEL: (01483) 893 445
FAX: (01483) 893 455
EMAIL: admin@jpbarchitects.co.uk

JOB TITLE
111 Guilford Street, WC1

DRG TITLE
Proposed Third Floor Plan

SCALE		DATE
1:50 @ A2		
JOB NO.	DRG NO.	REV
10449	19	P1