Date	RevNo	Revision note
09th Mar'10	P1	Preliminary Issue

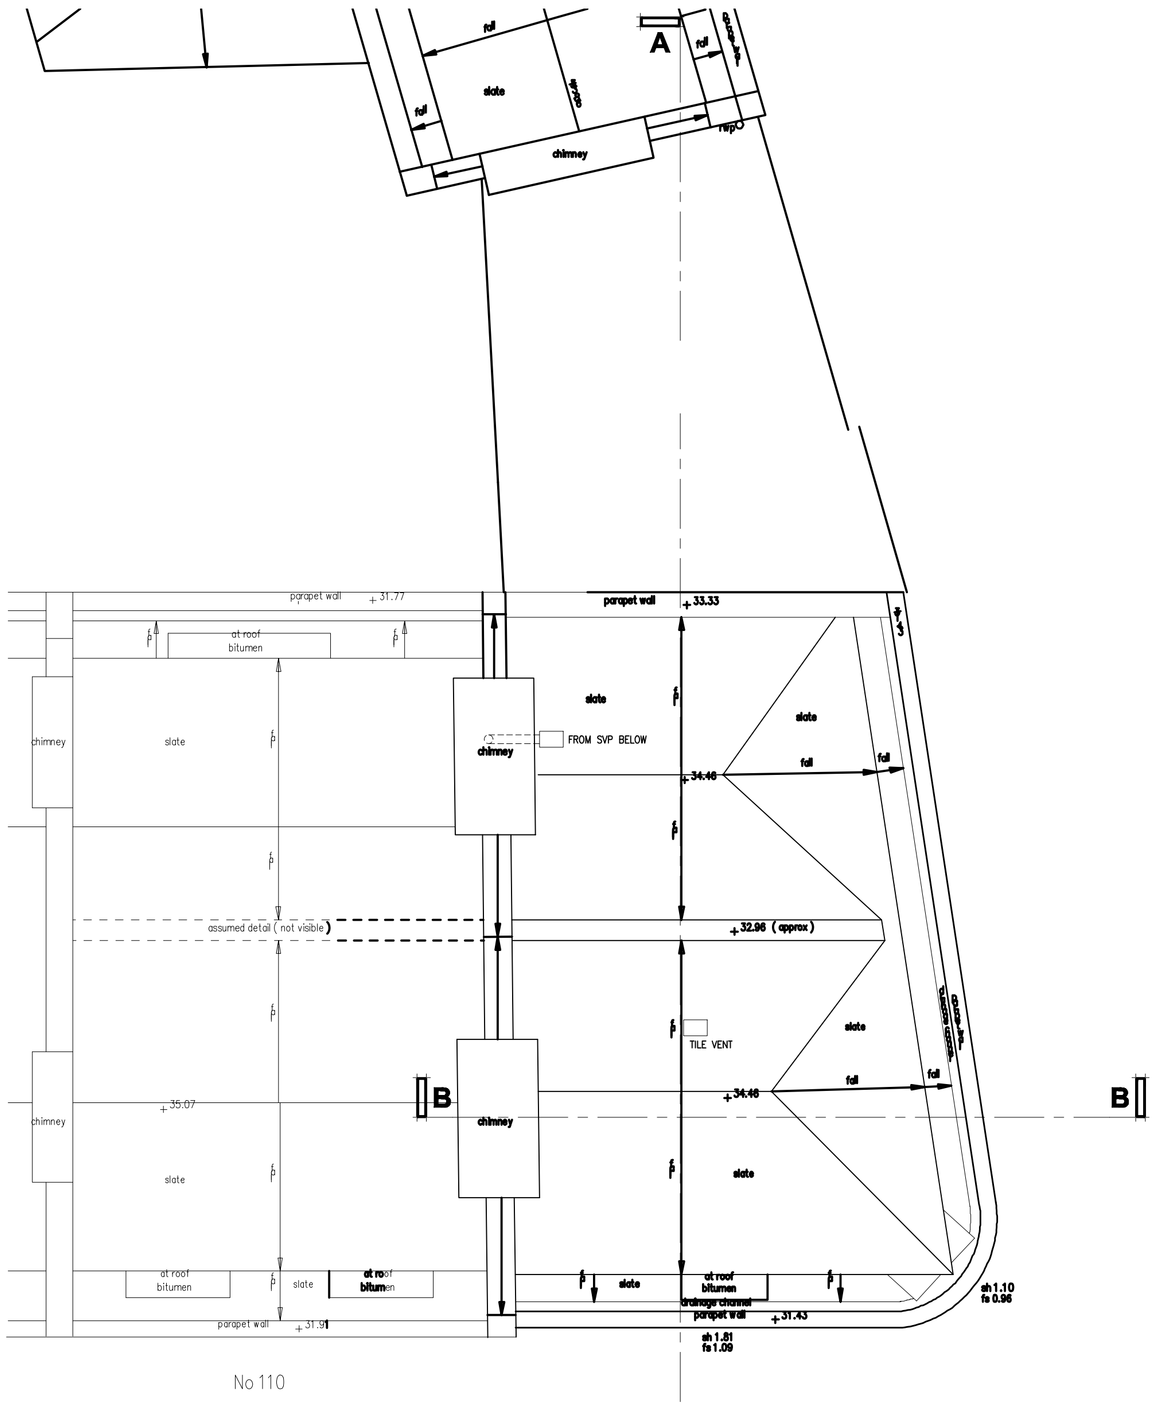

jpb architects

CEDAR HOUSE
VILLAGE BRENTWOOD
UNIONGATE CM14 5BU

TEL: (01277) 220 445
FAX: (01277) 220 450
EMAIL: admin@jpbarchitects.co.uk

JOB TITLE
111 Guilford Street, WC1

DRG TITLE
Proposed Roof Plan

SCALE
1:50 @ A2

DATE

JOB NO.	DRG NO.	REV
10449	20	P1