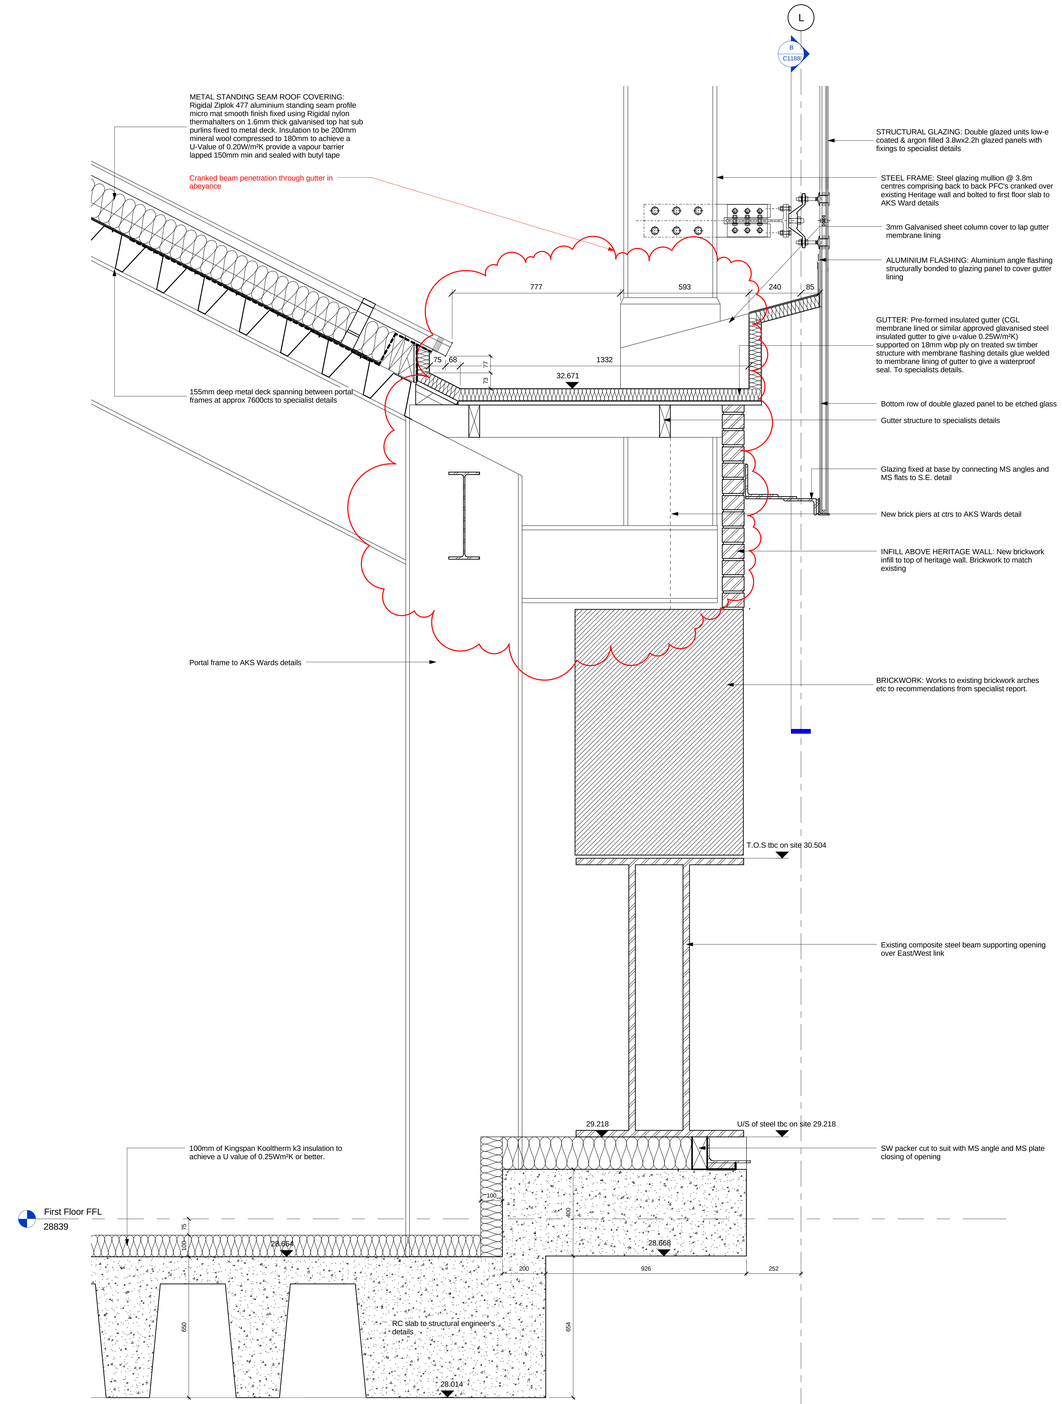

1 WTS-UAL Interface detail 1

1 : 10

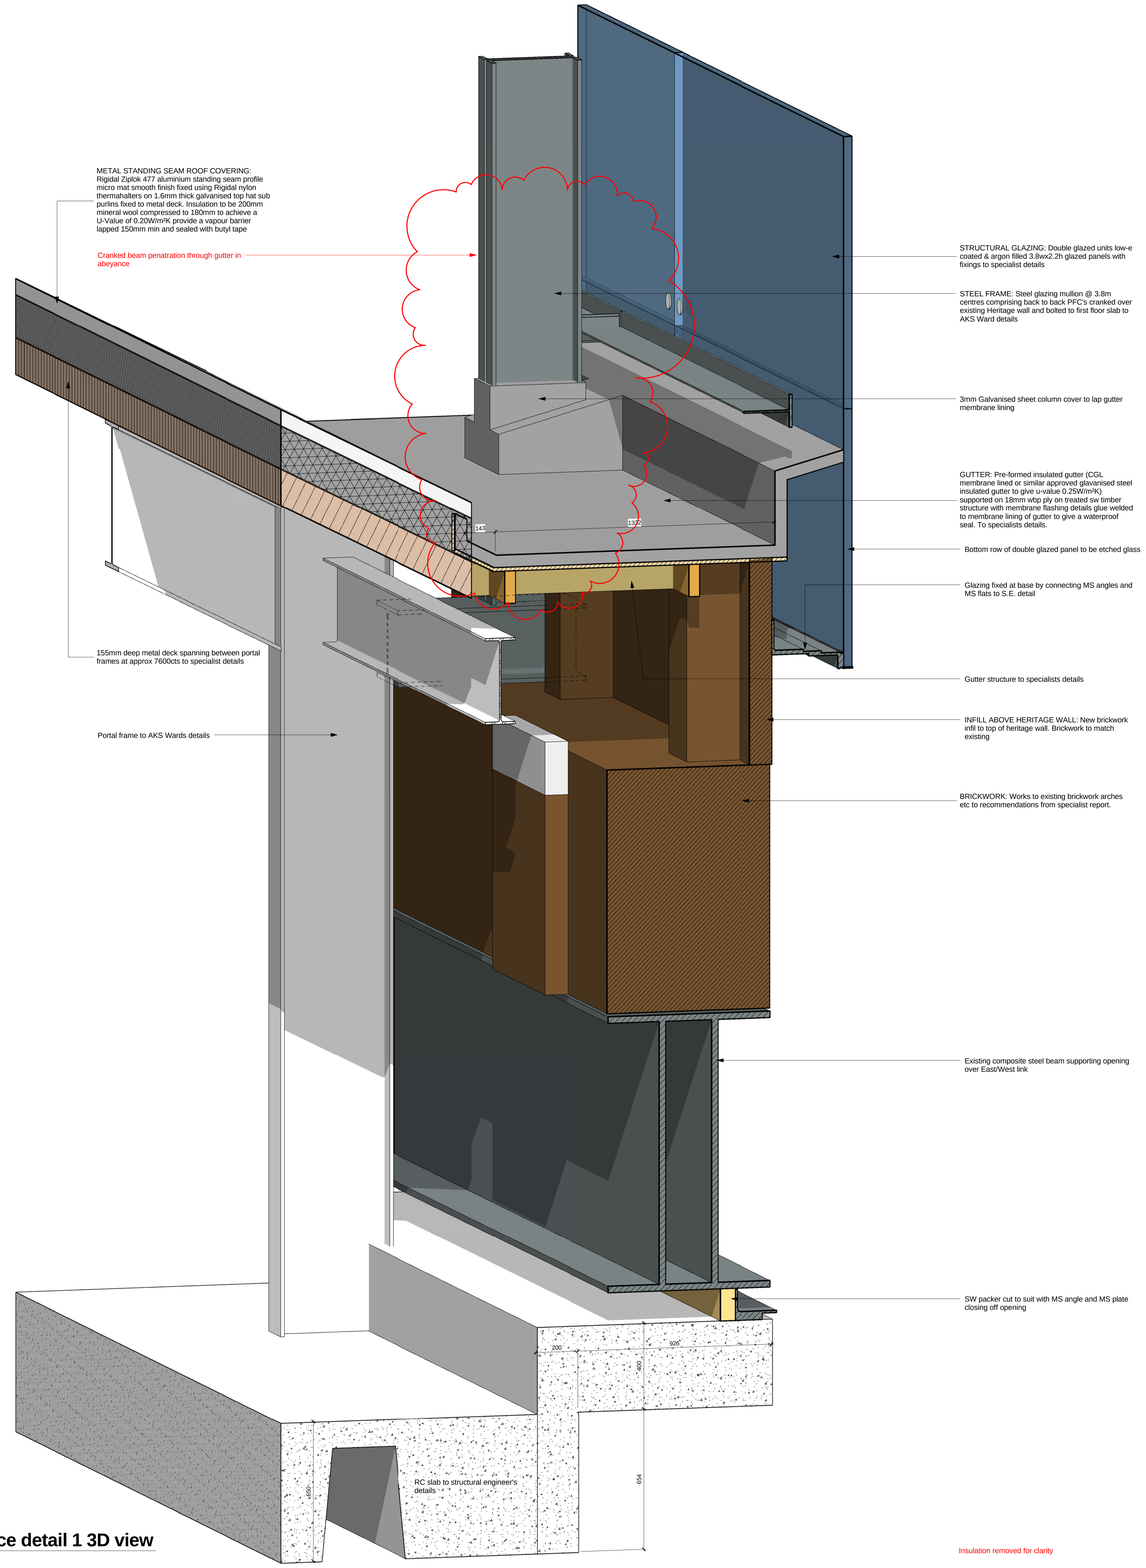

1. WTS-UAL Interface detail 1 3D view

rev	by	date	van / can	chkd	amendments

ARGENT

key plan

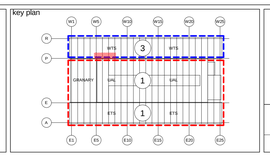

bam

BAM Design Ltd
An operating company of BAM Construct UK Ltd

Centrium Business Park
Griffiths Way St Albans
Herts. AL1 2RS
Tel (01727) 894200
E-mail design@bam.co.uk

Architecture
Structural Engineering
Environmental Services
Interior Design
Feasibility Studies
3D Visualisation

project

ARGENT ESTATES Ltd

EGY - KINGS CROSS CENTRAL

3753 3

title

WTS-UAL INTERFACE DETAIL 1

drawing status	CONSTRUCTION		
contract no.	LN0217	scale	1 : 10 @ A0
client ref.	ARGENT	date	29/09/09
drawn by	MW	checked by	MAN
drawing no	3753	ARCH	W1456