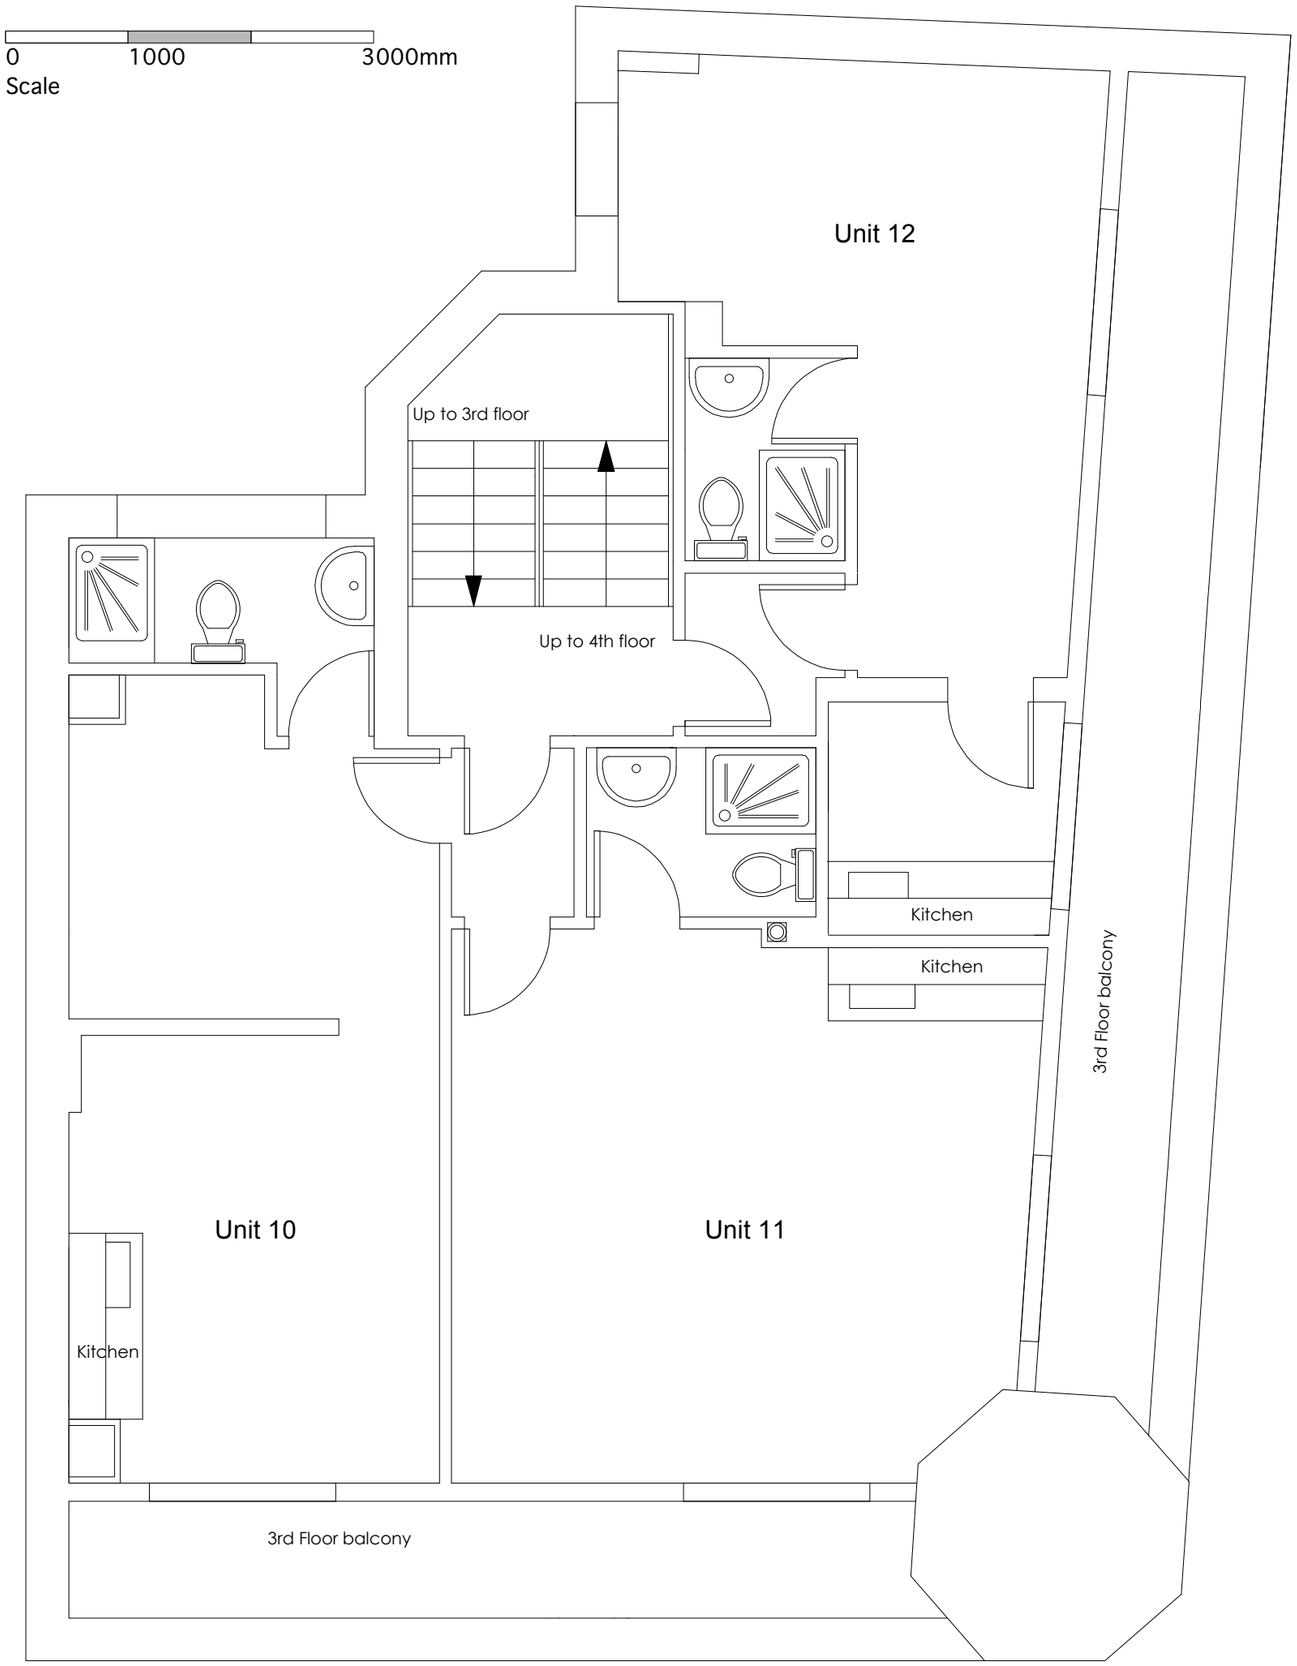

General notes:
1. Do not scale drawings. Dimensions govern.
2. All dimensions are in millimeters unless noted otherwise.
3. All dimensions shall be verified on site before proceeding with the work.
4. Buschow Henley shall be notified in writing of any discrepancies.

Specific notes:

Rev	Date	Issue Details

Architects
buschow henley
BUSCHOWHALEBROWNHENLEYRORRISON
21 Perserverance Works 38 Kingsland Road London E2 8DD
Tel: 020 7033 9700 E-mail: studio@buschowhenley.co.uk

Title
3rd Floor Existing Plan

© Buschow Henley Ltd. www.buschowhenley.co.uk

Client
Asherview Ltd

Project
113 Bayham Street

Date	Originator	Scale@A3	Scale@A1
18.06.08	DW	1:50	

Status	Dwg. no.	Rev.
I Information	0607_PL_0005	A