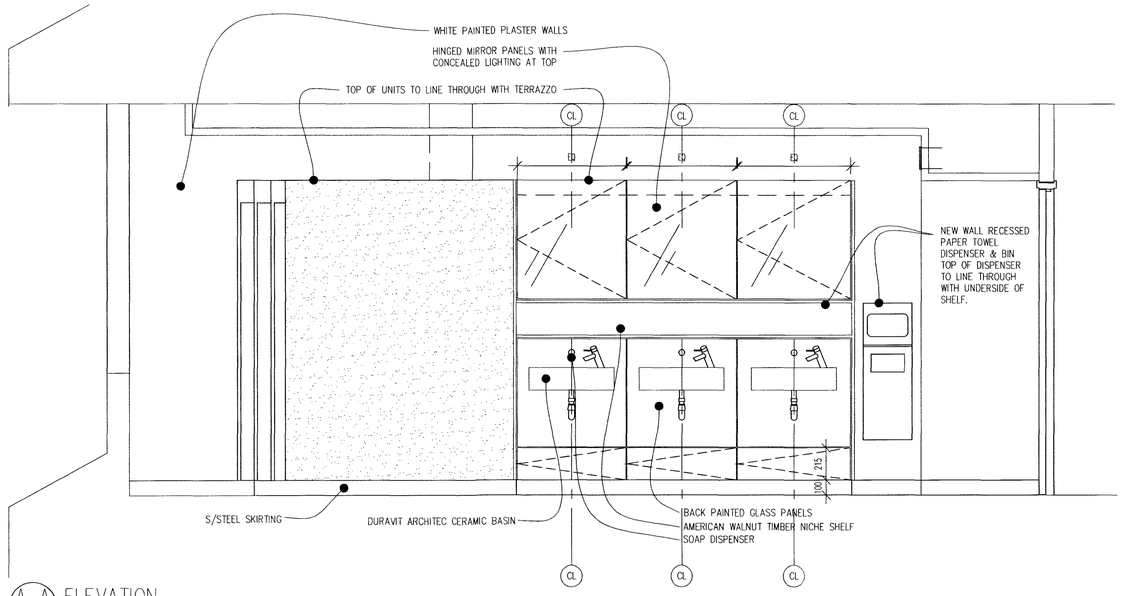

A–A ELEVATION
SCALE: 1:20 (A1)

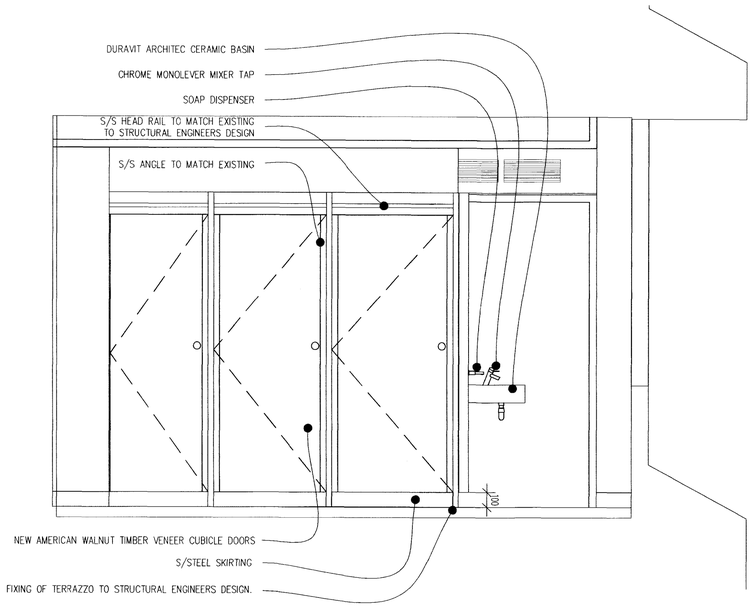

C–C ELEVATION
SCALE: 1:20 (A1)

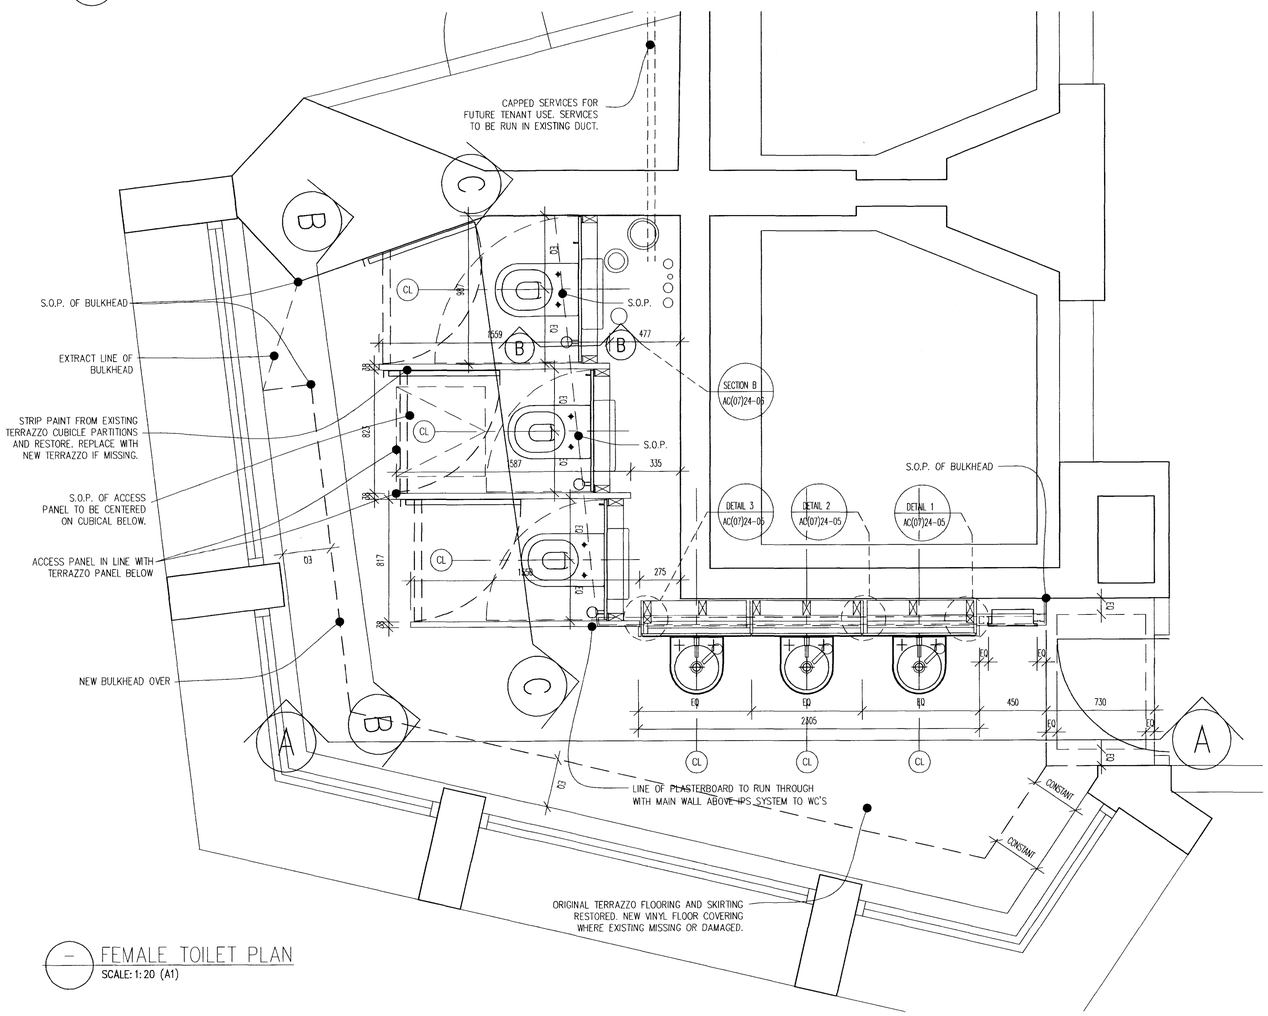

FEMALE TOILET PLAN
SCALE: 1:20 (A1)

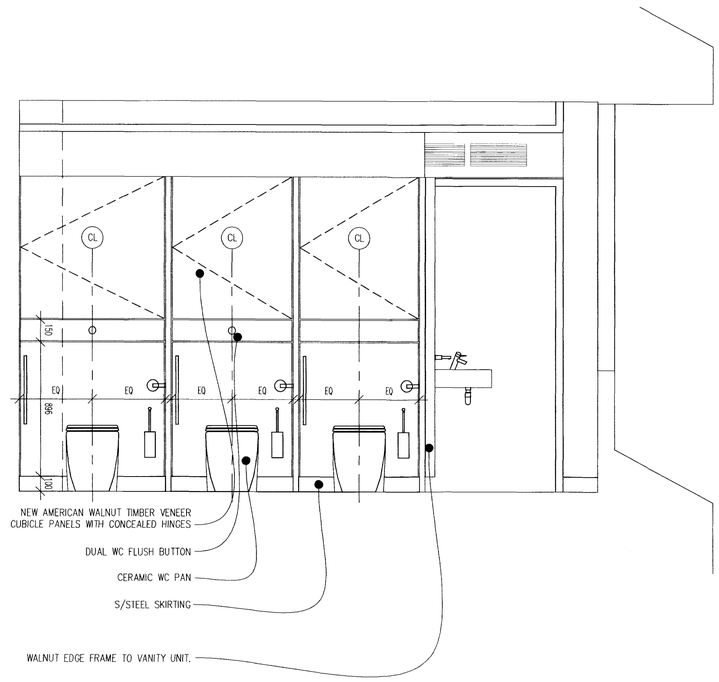

B–B ELEVATION
SCALE: 1:20 (A1)

Ordnance Survey® information
© Crown copyright. All rights reserved.
Licence number AR100007392

Information

Copyright of ttsp Ltd ©

All discrepancies to be reported to ttsp.
Do not scale this drawing. All dimensions to be checked on site.

Rev	Date	Revisions	By Ch'd

Drawing Status
FOR PLANNING

Project Title
Aramco Centre Point
Level 24

Drawing title
Female Toilet
Typical

Sheet	Scale	Date	Drawn	Ch'd
A1	1:20	18.02.10	CI	AM

Project no
2584

Drawing no
AA(07)24-04

Rev

ttsp
Architecture + Design
90.98 Goswell Road
London EC1V 7RD
t: +44 (0)20 7490 8899
e: enquiry@ttsp.com
w: www.ttsp.com