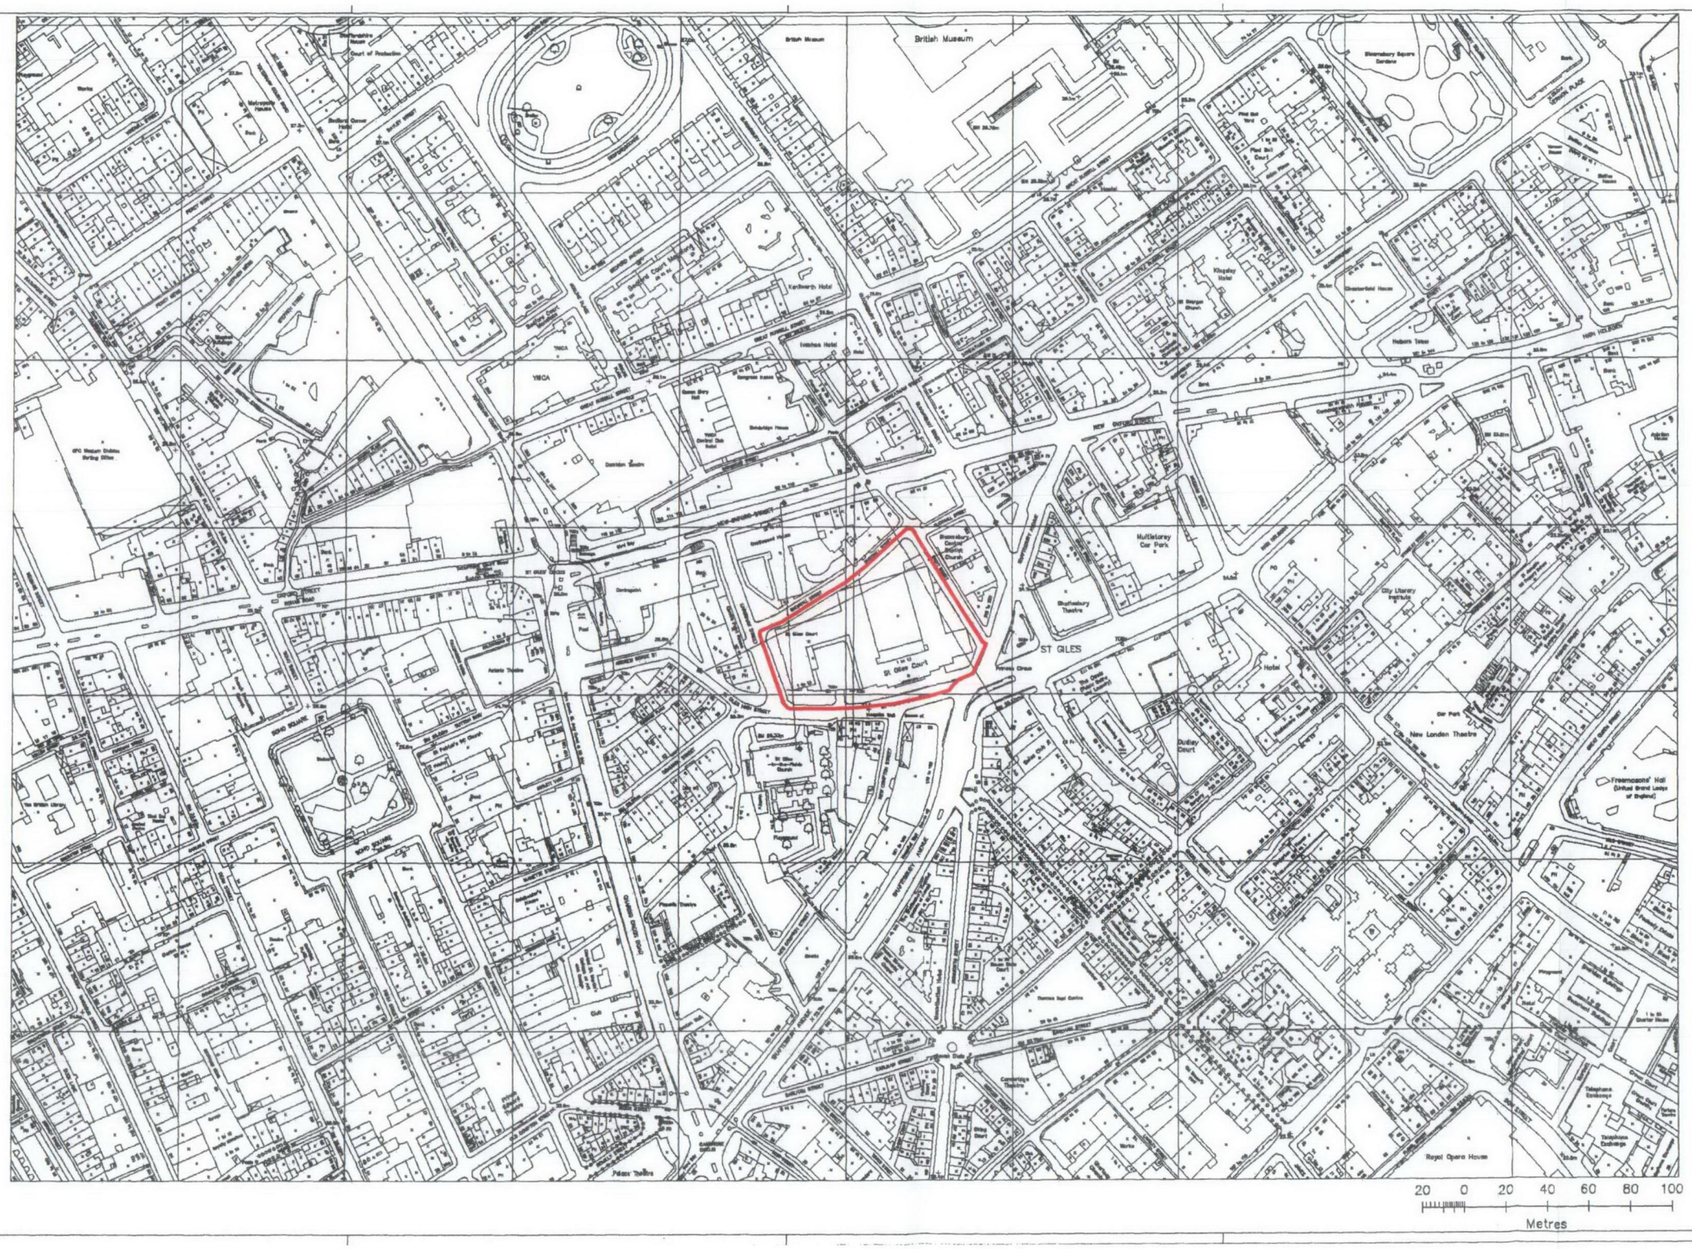

INDEX	MODIFY	DATE

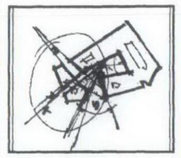

Saint Giles Court London

Application Submission

APPLICANT

LEGAL & GENERAL ASSURANCE SOCIETY LTD.
Southbury House, 5 Queen Victoria Street
London EC4N 4HH
tel +44 (0)20 7528 6000 fax: +44 (0)20 7528 6040

DEVELOPER

STANHOPE PLC
Norfolk House, 31 St James Square London SW1Y 4JJ
tel +44 (0)20 7316 1000 fax: +44 (0)20 7316 1001
e-mail: mail@stanhope.plc.uk

ARCHITECT

RENZO PIANO BUILDING WORKSHOP
34, rue des Archives 75004 Paris
tel +33 (0)1.44.61.45.00 fax: +33 (0)1.42.78.01.80

ENGINEERING CONSULTANT

OVE ARUP & PARTNERS
13 Fitzroy Street London W1P 5HQ
tel +44 (0)20 7636 1531 fax: +44 (0)20 7580 3924
e-mail: www.arup.com

DRAWN
R.P.B.W.

FILE N° RP - E 00.00.dwg

TITLE
Existing Building Site Location Plan

DATE 06/12/04 SCALE 1:1250

PLAN N° RP - E 00.00 INDEX