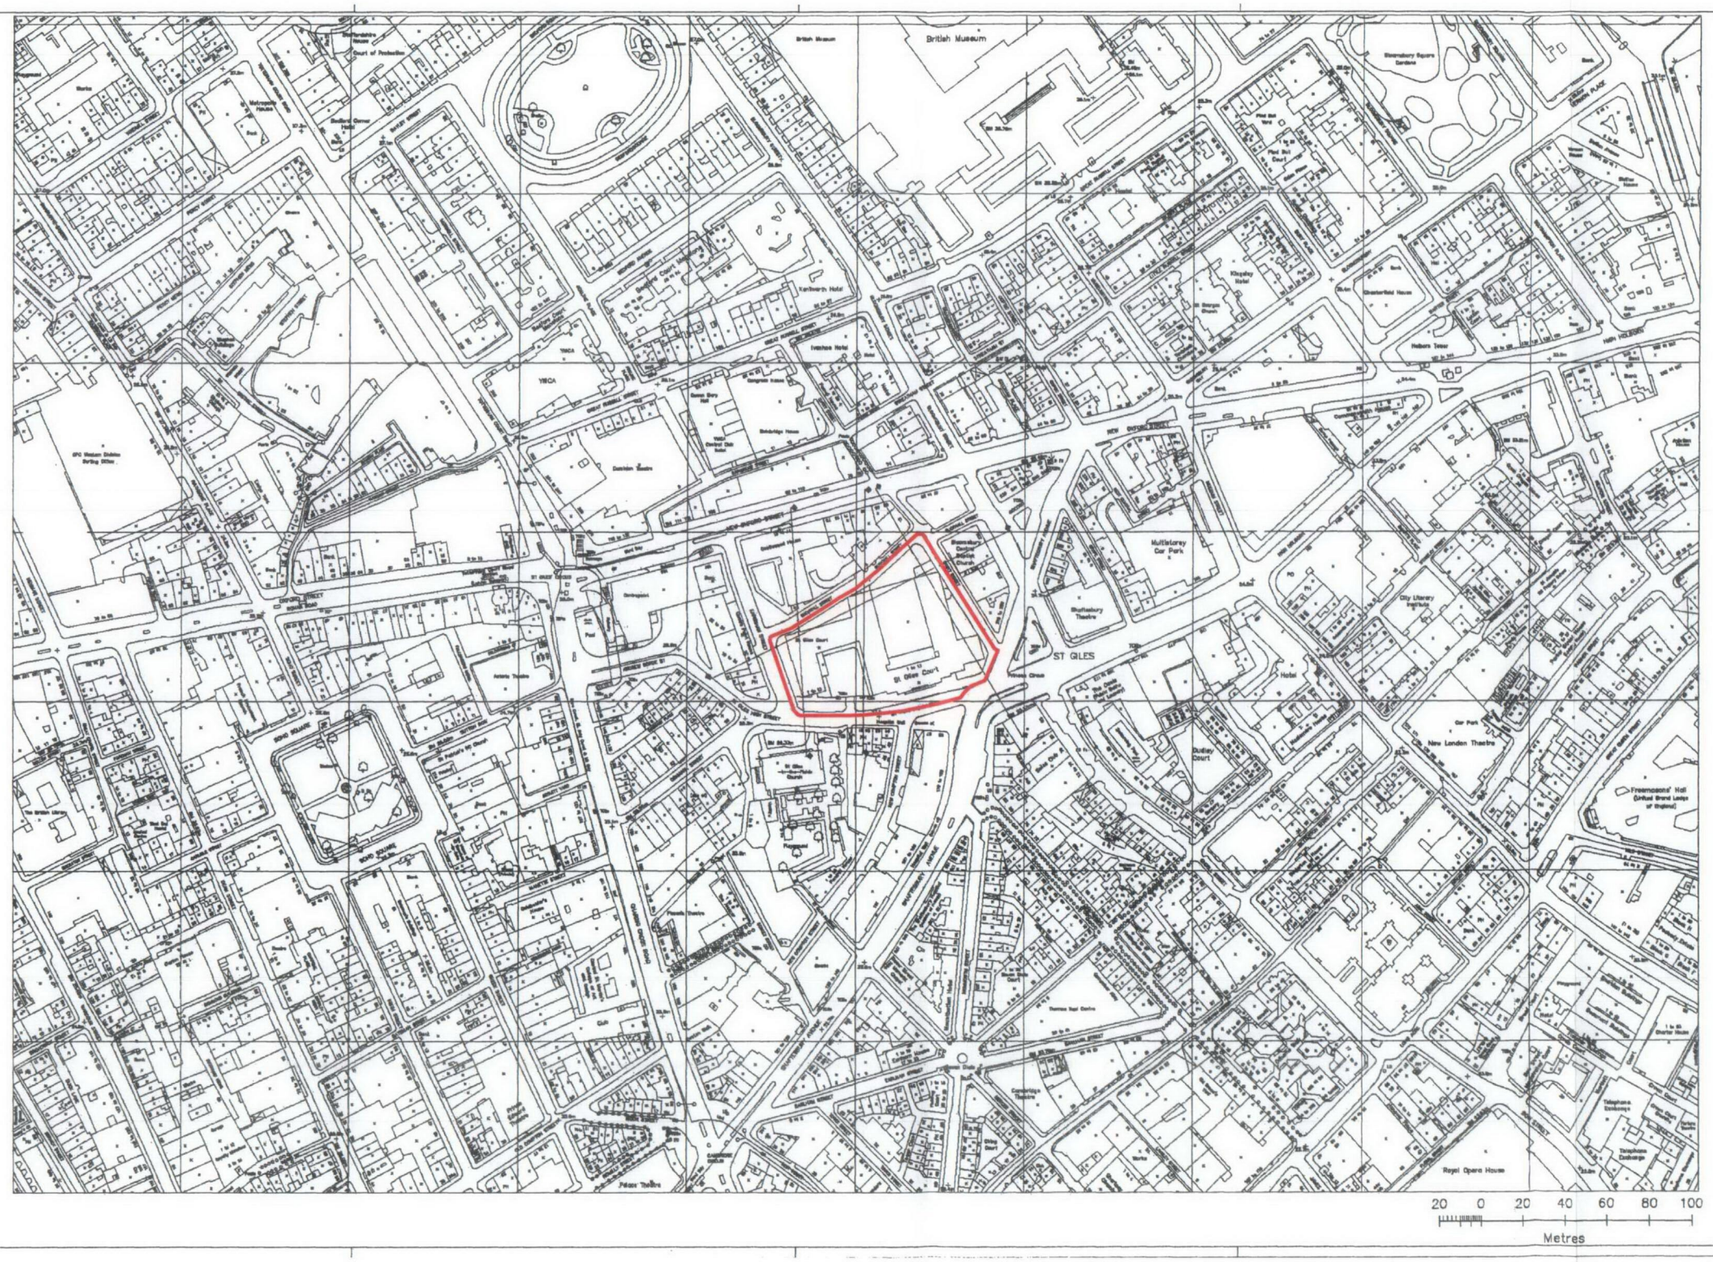

INDEX	MODIFY	DATE

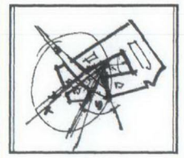

Saint Giles Court London

Application Submission

APPLICANT

LEGAL & GENERAL ASSURANCE SOCIETY LTD.
Buckingham House, 5 Conon Victoria Street
London EC4N 8NH
tel: +44 (0)20 7555 8000 fax: +44 (0)20 7555 8945

DEVELOPER

STANHOPE PLC
Norfolk House, 31 St James Square London SW1Y 4JJ
tel: +44 (0)20 7170 1100 fax: +44 (0)20 7170 1101
e-mail: mail@stanhope.plc.uk

ARCHITECT

RENZO PIANO BUILDING WORKSHOP
34, rue des Archives 75004 Paris
tel: +33 (0)1.44.61.45.00 fax: +33 (0)1.42.78.01.20

ENGINEERING CONSULTANT

OVE ARUP & PARTNERS
13 Fitzroy Street London W1P 6HG
tel: +44 (0)20 7636 1531 fax: +44 (0)20 7755 3994
e-mail: www.arup.com

DRAWN	R.P.B.W.
FILE N°	RP - E 00.00.dwg
TITLE	Existing Building Site Location Plan
DATE	06/12/04
SCALE	1:1250
PLAN N°	RP - E 00.00
INDEX	