PROPOSED SITE:
Not in a zone affected by the London Plan.

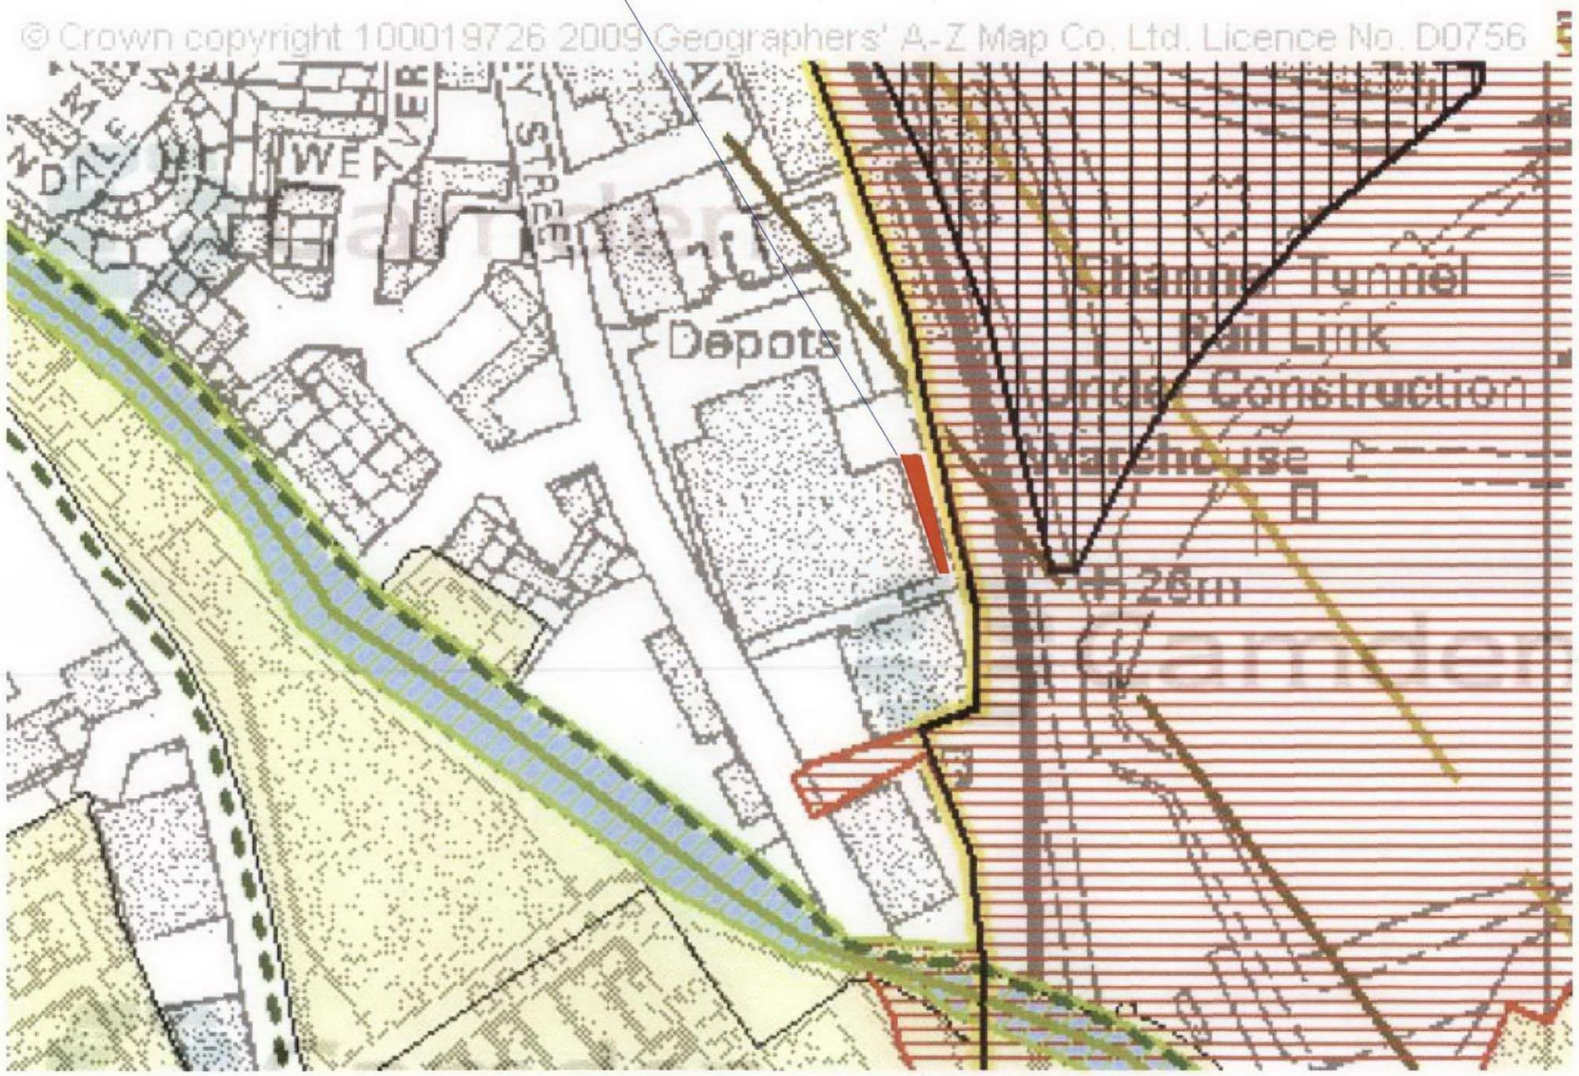

ST PANCRAS AD PROJECT

Key Specifications

No.	Date	Revision Notes

St Pancras AD Project
London Plan

Scale	Date
not to scale	03/12/09

Page size	Drawn by
A3	ALC

Revision	Drawing Number
0	AD-GA-002

Confidential Information
All designs are owned by the client