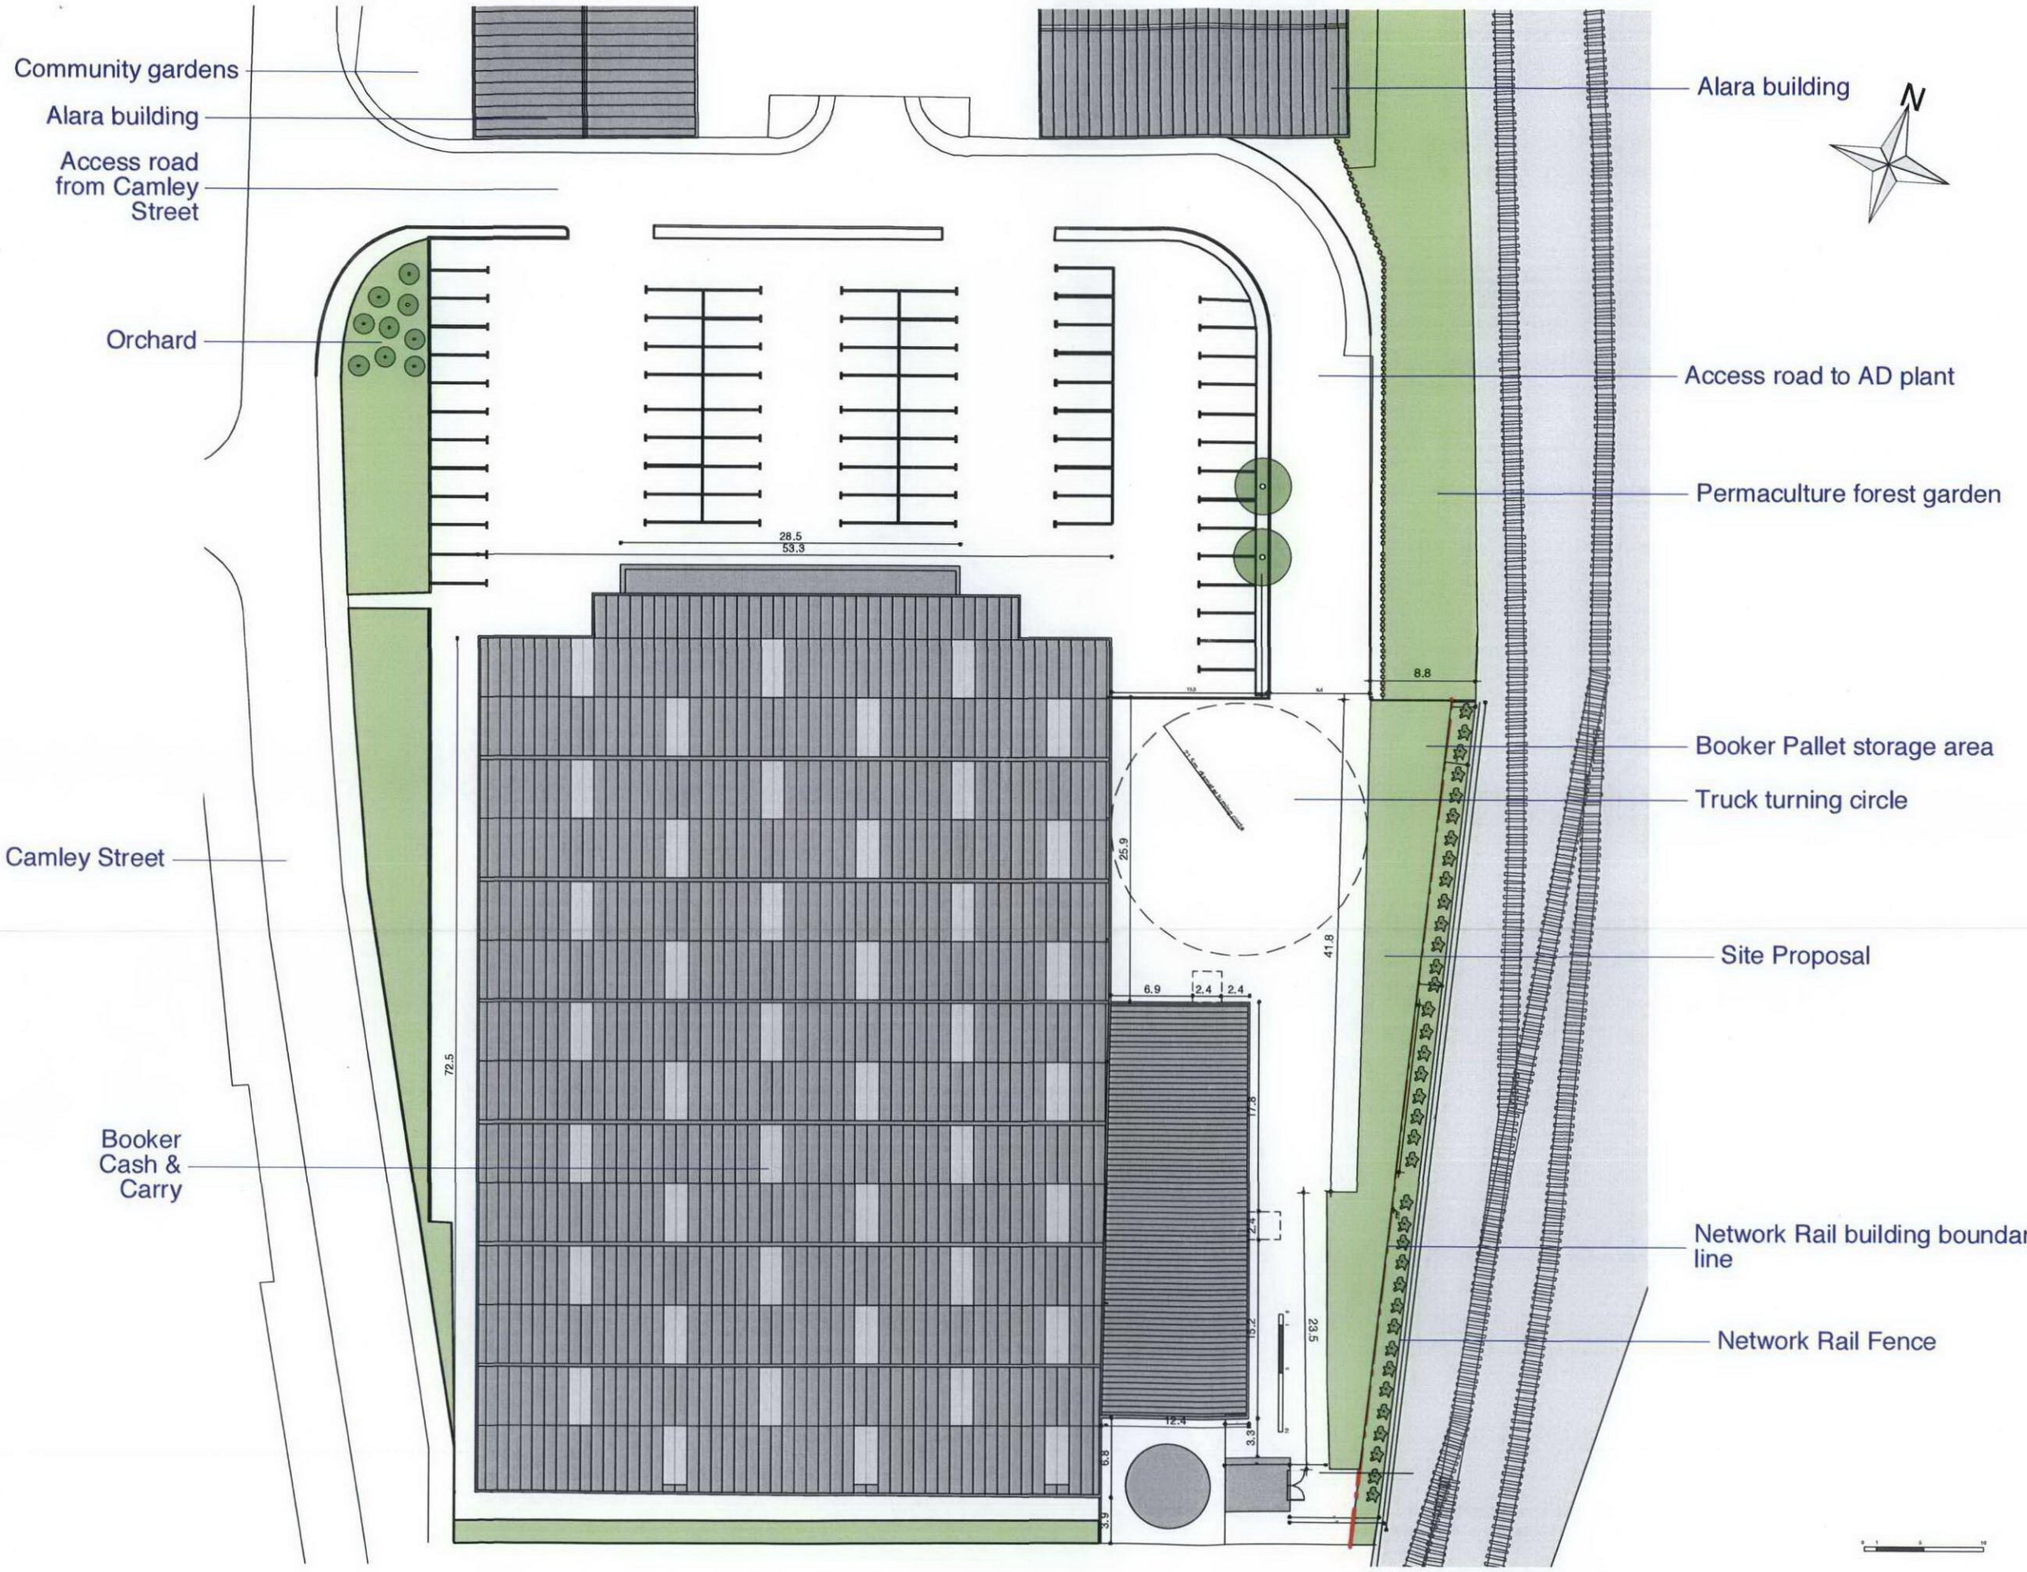

King's Cross AD PROJECT

Key Specifications

No.	Date	Revision Notes

St Pancras AD Project
Existing Site Plan

Scale	Date
1:500	03/12/09
Page size	**Drawn by**
A3	ALC
Revision	**Drawing Number**
0	AD-GA-005

Confidential Information
All designs are owned by the client