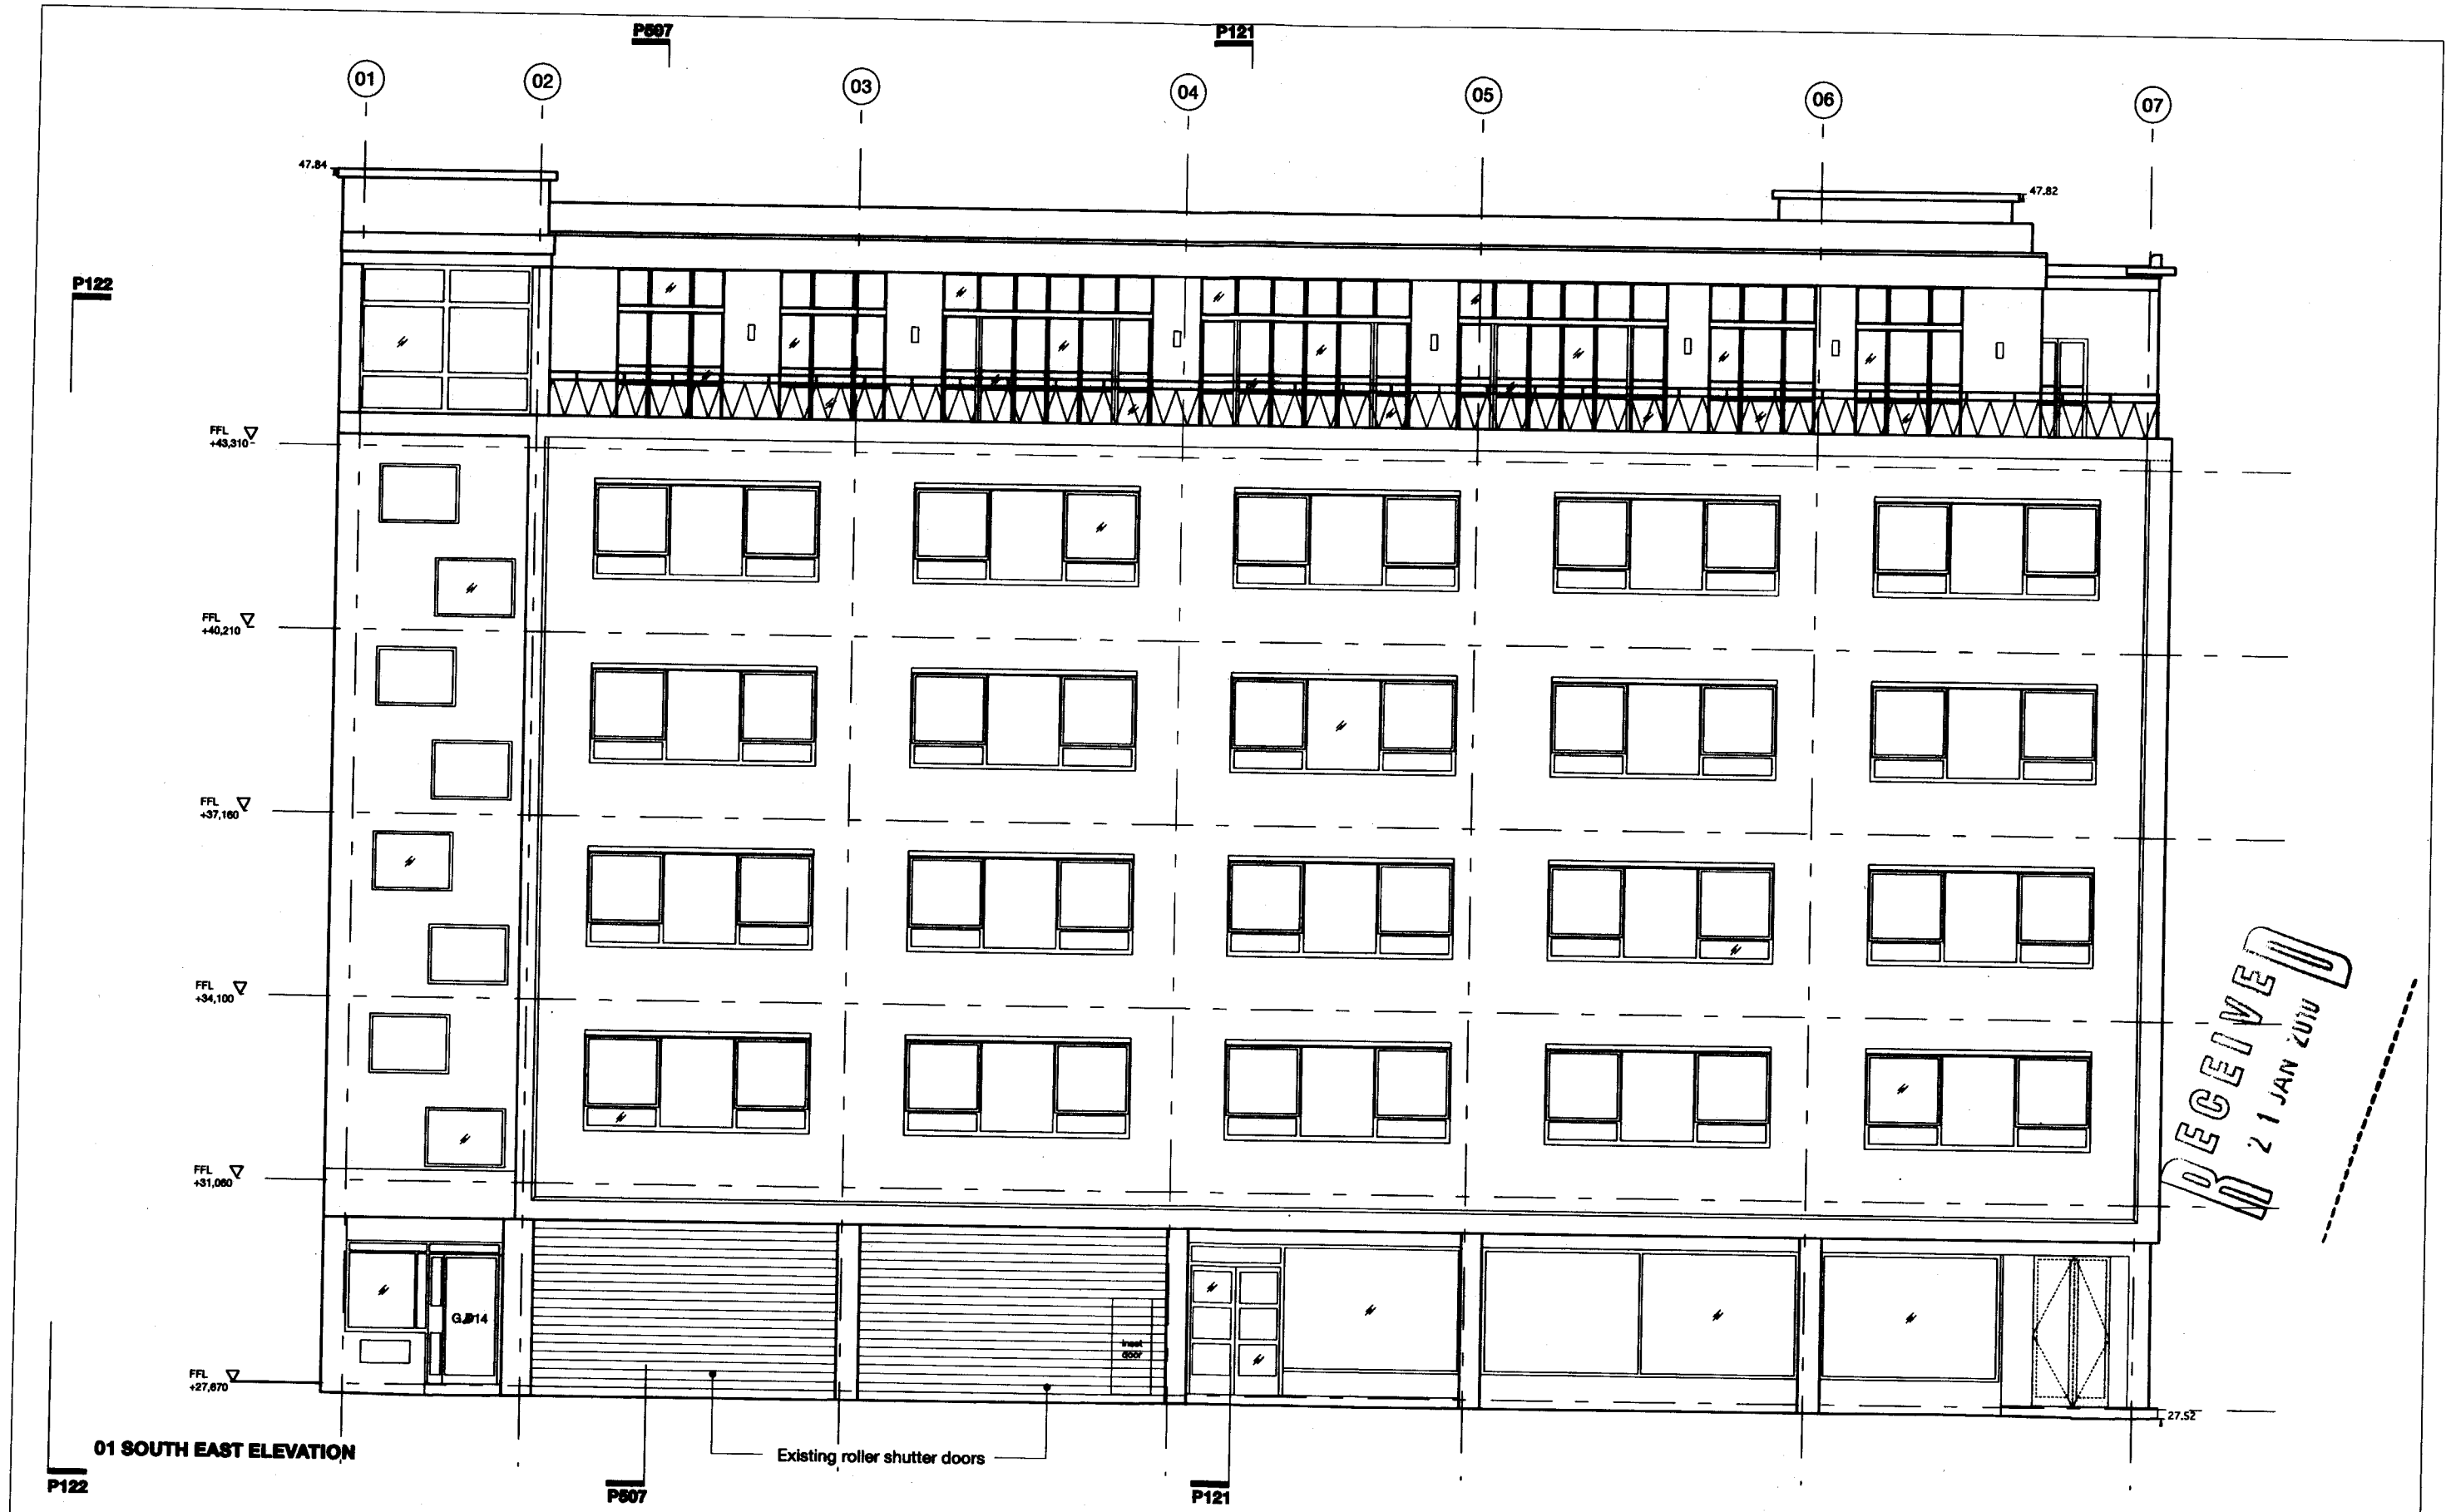

01 SOUTH EAST ELEVATION

REV.	DATE	DESCRIPTION
-	08.10.09	1. Issued for planning
A	15.01.10	1. Issued for planning revision

REV.	DATE	DESCRIPTION
-	--.--.--	

NOTES:

1. ALL DIMENSIONS IN MM
2. THIS DRAWING TO BE READ IN CONJUNCTION WITH ALL RELEVANT CONTRACT DOCUMENTS
3. THIS DRAWING TO BE READ IN CONJUNCTION WITH ALL ENGINEER'S DRAWINGS
4. DO NOT SCALE FROM THIS DRAWING
5. REPORT ANY ERRORS, CONTRADICTIONS, AND OMISSIONS TO THE ARCHITECT AS SOON AS POSSIBLE

KEY:

nissenadams LLP
Unit 217 Oxfordland Business Ctr
30 Great Guildford Street
London SE1 0HS
t 020 7633 0000
f 020 7633 0022
info@nissenadams.com

JOB NO: A376

SCALE: 1:200 @ A1 1:100 @ A3

STATUS:

DRAWING NAME: EXISTING SOUTH EAST ELEVATION

PROJECT NAME: FCB STUDIO

DRAWING NO: P120/A