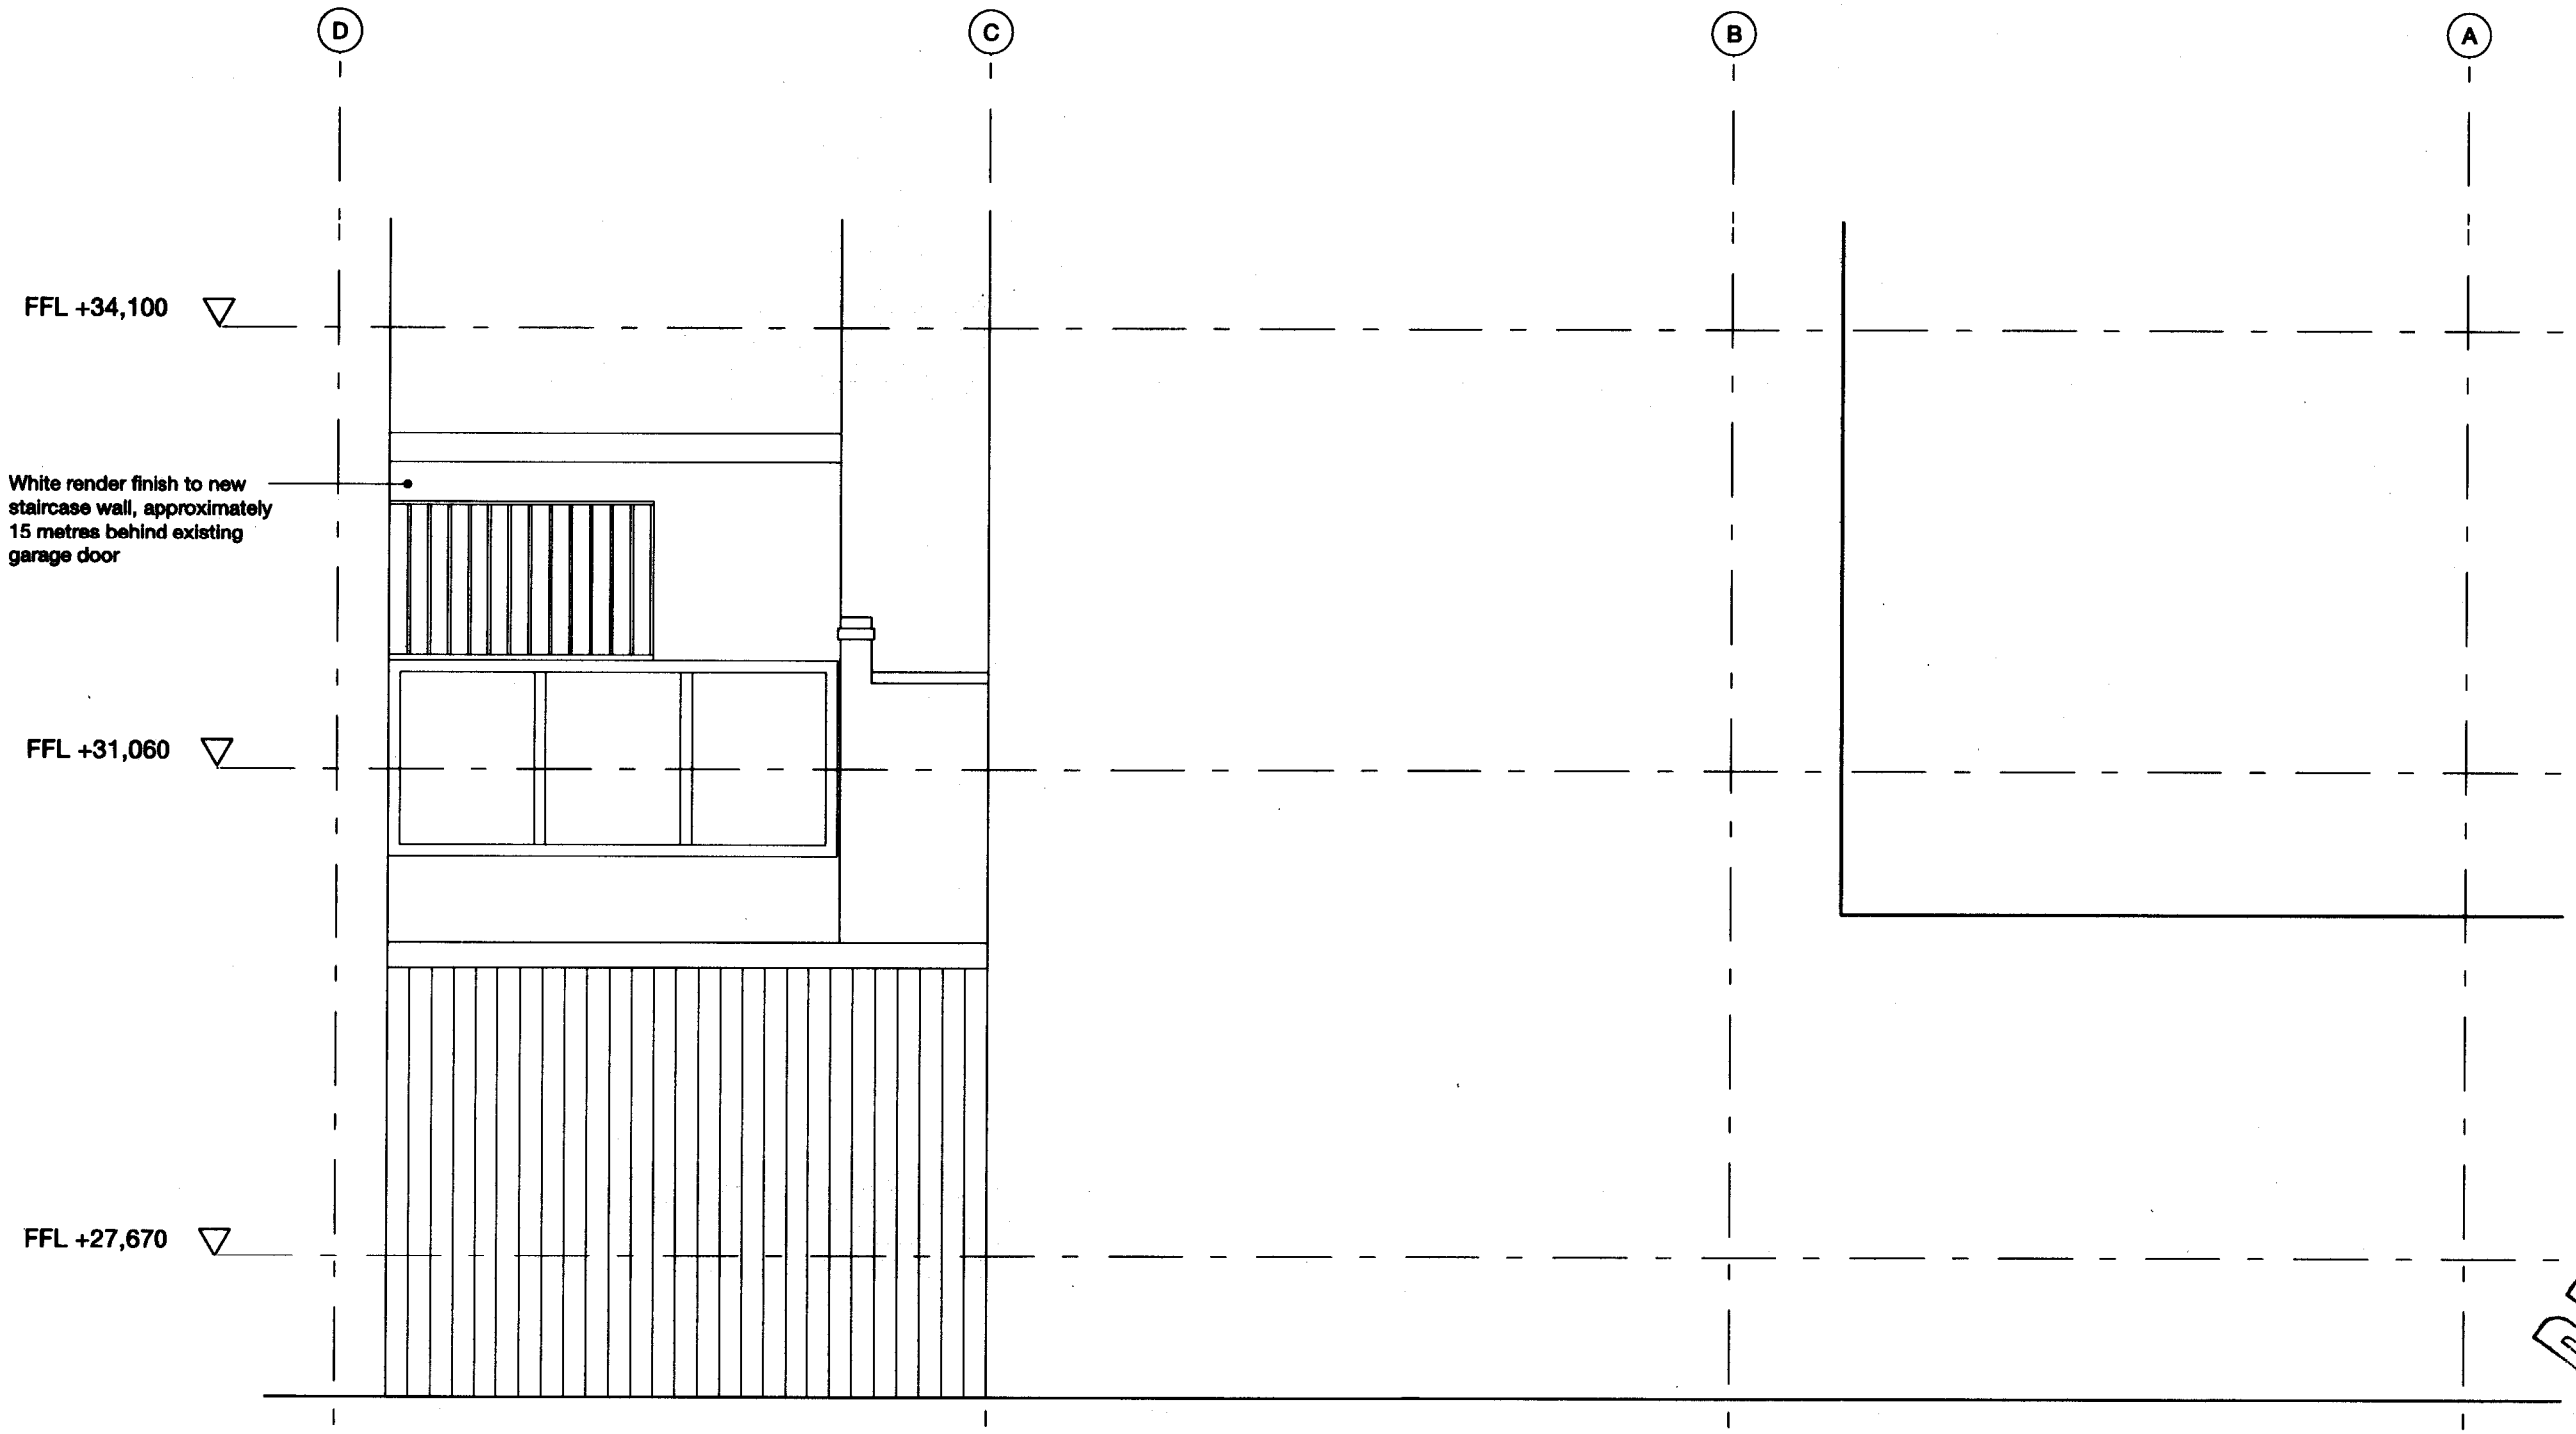

RECEIVED
21 JAN 2010

01 PROPOSED SECTION

REV.	DATE	DESCRIPTION	REV.	DATE	DESCRIPTION
-	08.10.09	1. Issued for planning	-	--.--.--	
A	15.01.10	1. Issued for planning revision			

NOTES:
1. ALL DIMENSIONS IN MM
2. THIS DRAWING TO BE READ IN CONJUNCTION WITH ALL RELEVANT CONTRACT DOCUMENTS
3. THIS DRAWING TO BE READ IN CONJUNCTION WITH ALL ENGINEER'S DRAWINGS
4. DO NOT SCALE FROM THIS DRAWING
5. REPORT ANY ERRORS, CONTRADICTIONS, AND OMISSIONS TO THE ARCHITECT AS SOON AS POSSIBLE

KEY:

nissenadams
Unit 217 Oxfoldhed Business Ctr
30 Good Guildford Street
London SE1 0HS
t 020 7633 0333
f 020 7633 0444
info@nissenadams.com

JOB No: A378
SCALE: 1:25 @ A1 1:50 @ A3
STATUS: PLANNING

DRAWING NAME: PROPOSED ELEVATION/ SECTION

PROJECT NAME: FCB STUDIO

DRAWING No: P506/A