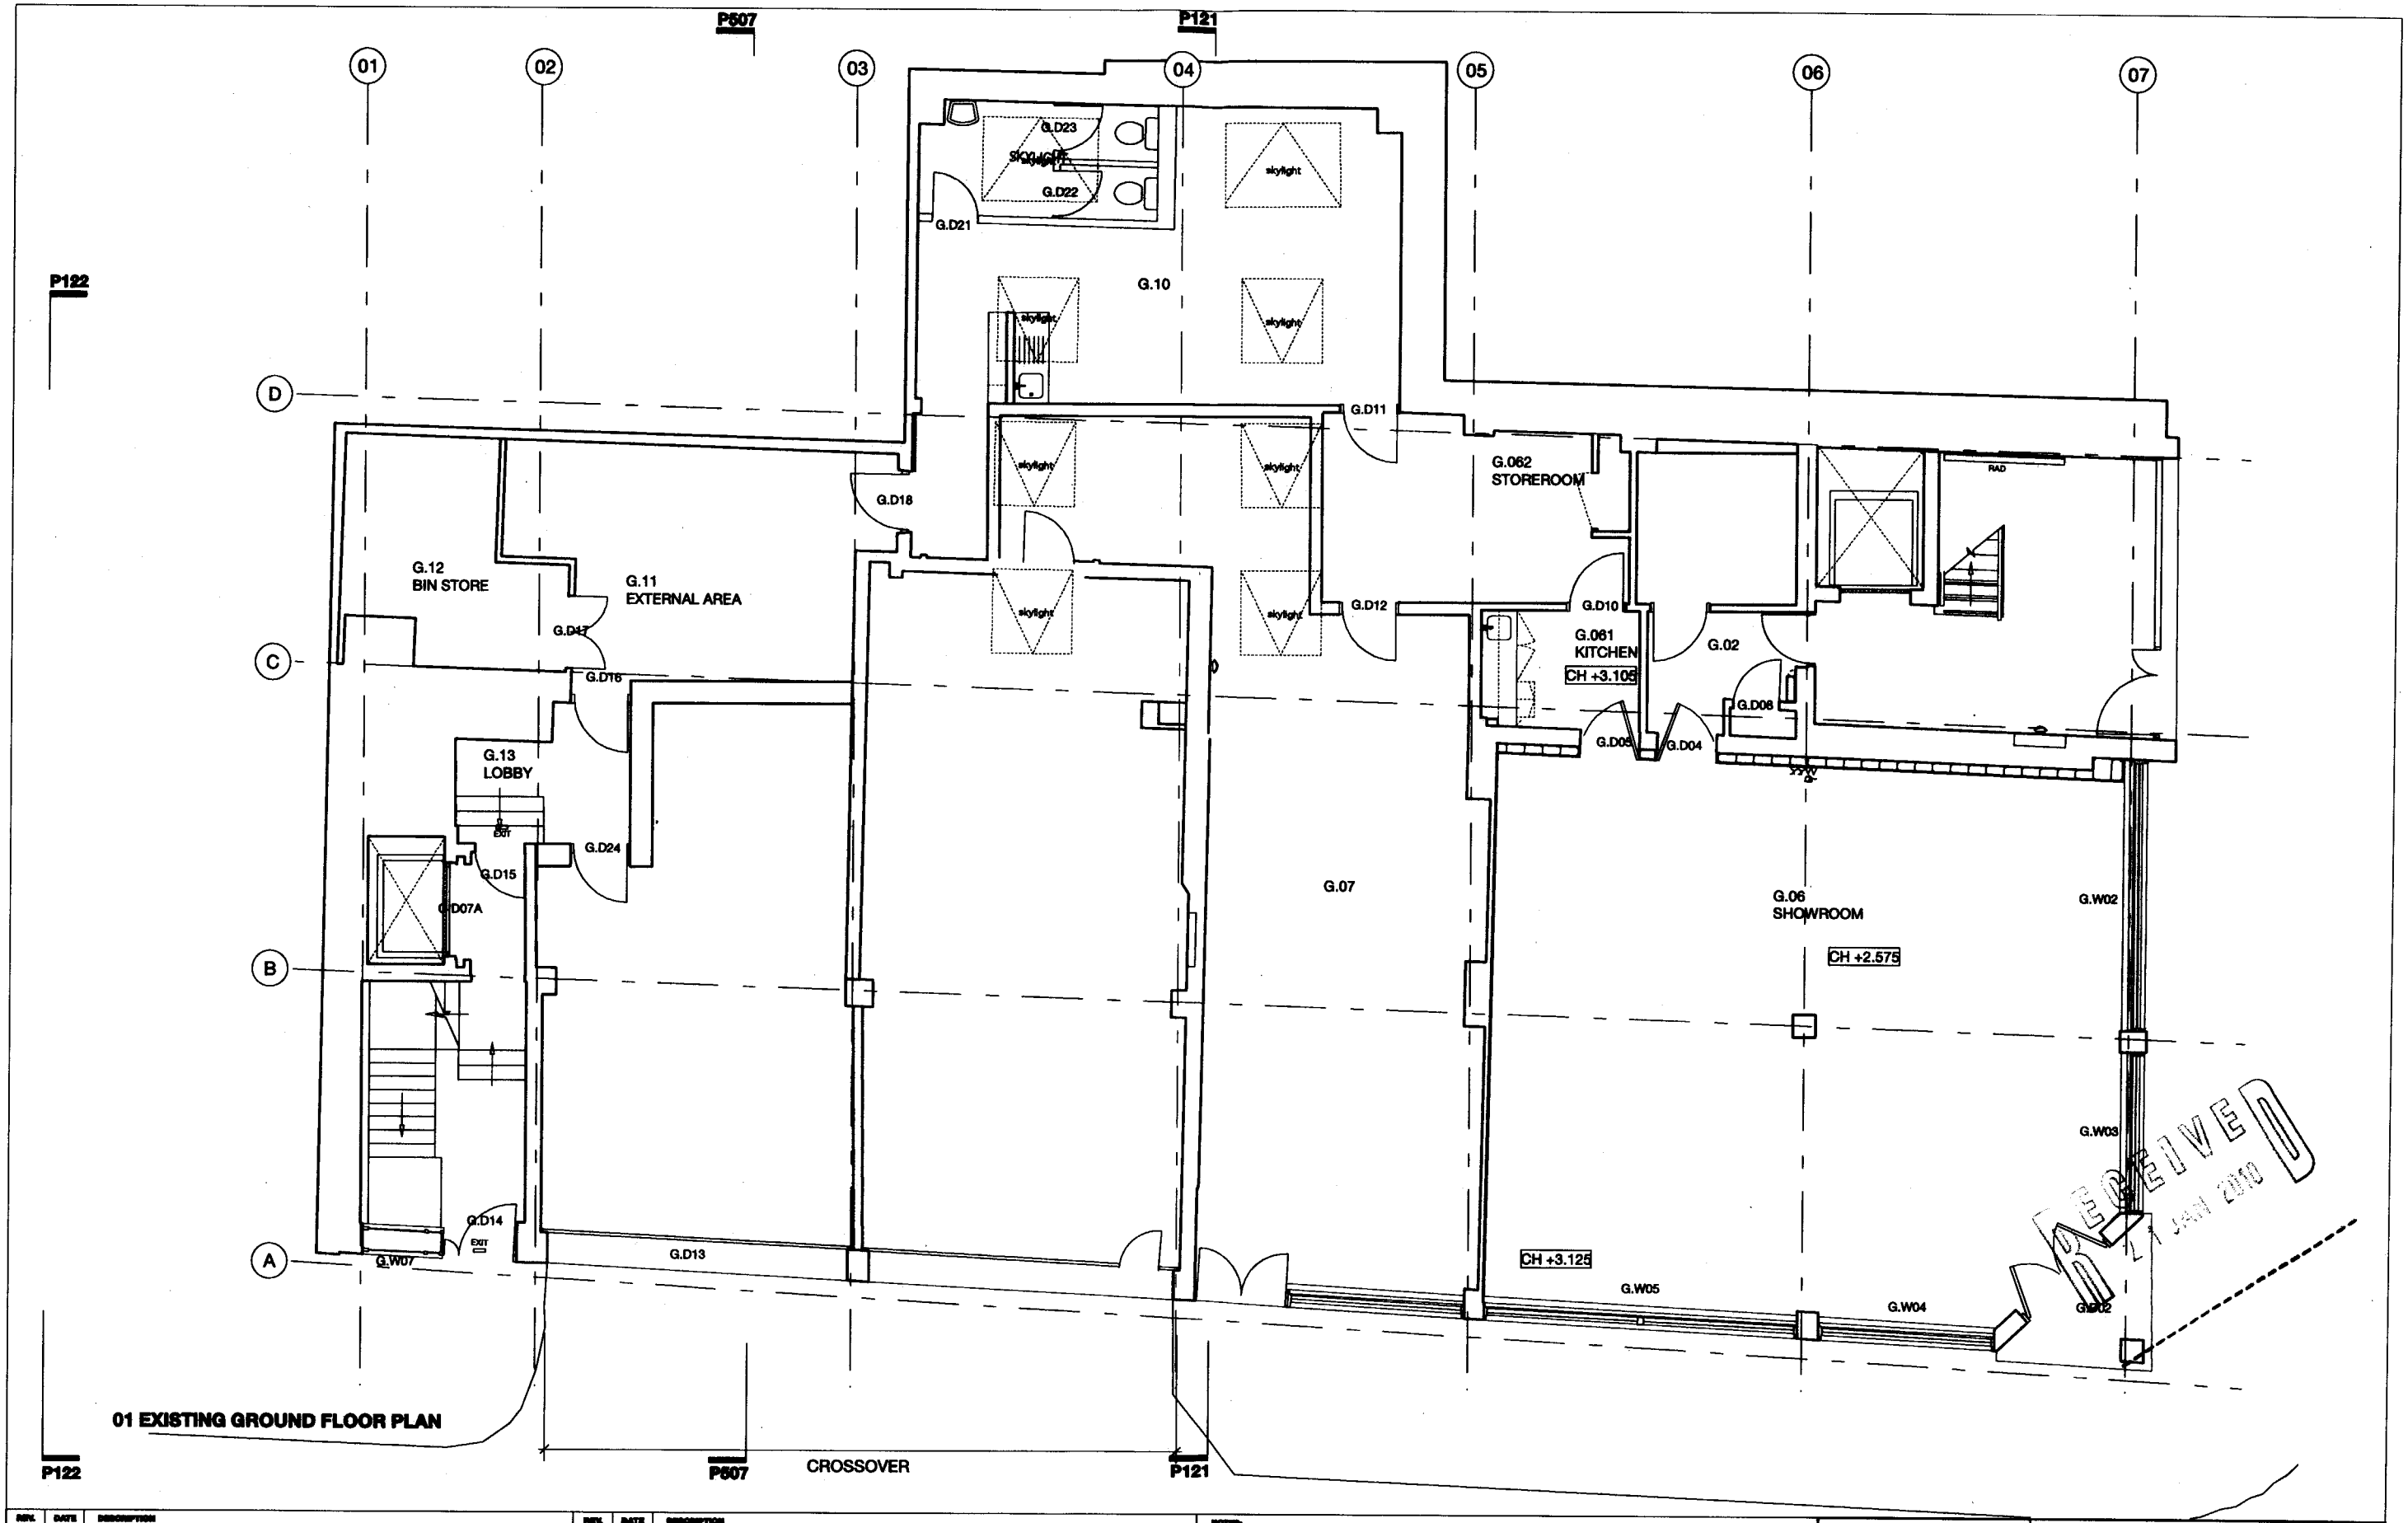


01 EXISTING GROUND FLOOR PLAN

| REV. | DATE | DESCRIPTION | REV. | DATE | DESCRIPTION |
|---|---|---|---|---|---|
| - | 06.10.09 | 1. Issued for planning | - | --.--.-- | |
| A | 18.01.10 | 1. Issued for planning revision | | | |

NOTES:
1. ALL DIMENSIONS IN MM
2. THIS DRAWING TO BE READ IN CONJUNCTION WITH ALL RELEVANT CONTRACT DOCUMENTS
3. THIS DRAWING TO BE READ IN CONJUNCTION WITH ALL ENGINEER'S DRAWINGS
4. DO NOT SCALE FROM THIS DRAWING
5. REPORT ANY ERRORS, CONTRADICTIONS, AND OMISSIONS TO THE ARCHITECT AS SOON AS POSSIBLE

KEY:

nissenadams LLP
Unit 317 St Oswald's Business Ctr
30 Great Guildford Street
London SE1 0HS
t 020 7620 0000
f 020 7620 0003
info@nissenadams.com

JOB NO: A378
SCALE: 1:50 @ A1 1:100 @ A3
STATUS:

DRAWING NAME: EXISTING GROUND FLOOR PLAN
PROJECT NAME: FCB STUDIO
DRAWING NO: P100/A